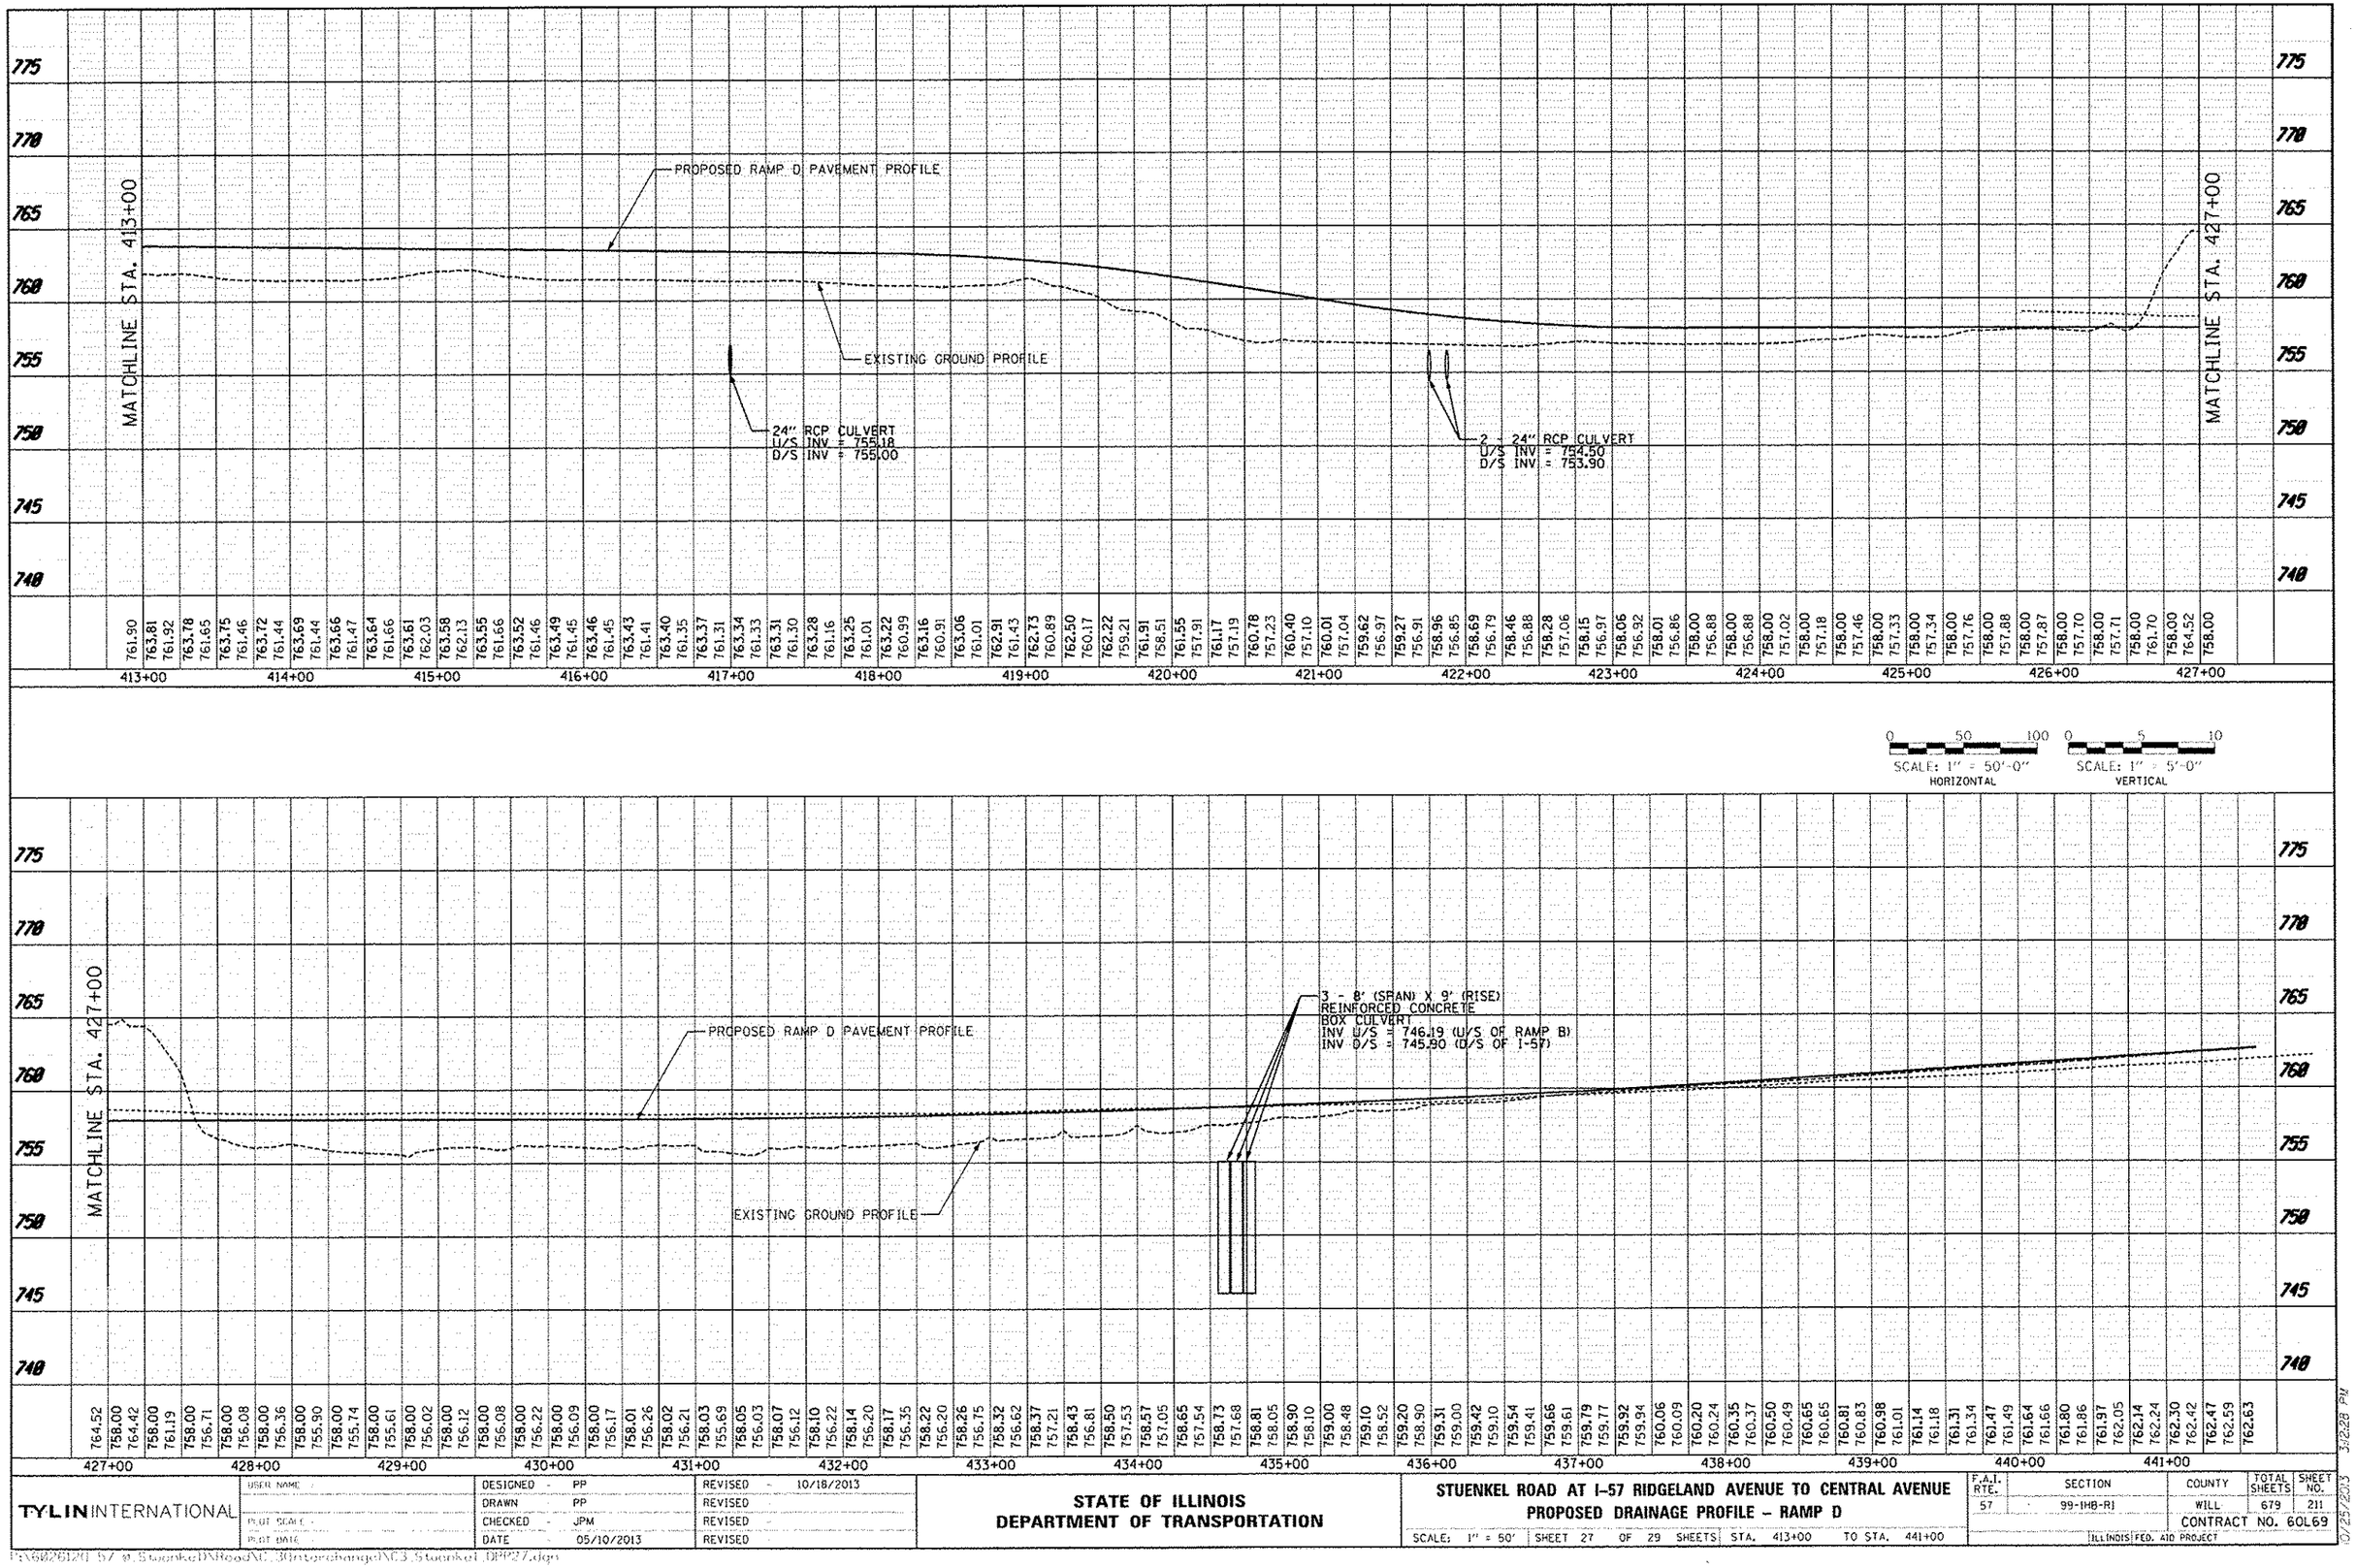

TYLIN INTERNATIONAL	USER NAME	DESIGNED - PP	REVISED - 10/18/2013	STATE OF ILLINOIS DEPARTMENT OF TRANSPORTATION	STUENKEL ROAD AT I-57 RIDGELAND AVENUE TO CENTRAL AVENUE PROPOSED DRAINAGE PROFILE - RAMP D
	PLOT SCALE	DRAWN PP	REVISED		
	PLOT DATE	CHECKED - JPM	REVISED		
		DATE 05/10/2013	REVISED		SCALE: 1" = 50' SHEET 27 OF 29 SHEETS STA. 413+00 TO STA. 441+00

F.A.I. RTE.	SECTION	COUNTY	TOTAL SHEETS	SHEET NO.
57	99-1HB-R1	WILL	679	211
		CONTRACT NO. 60L69		
		ILLINOIS FED. AID PROJECT		

10/25/2013 3:28 PM

P:\6026120 57 @ Stuenkel\Road\C_30nterchange\C3_Stuenkel_DPP27.dgn