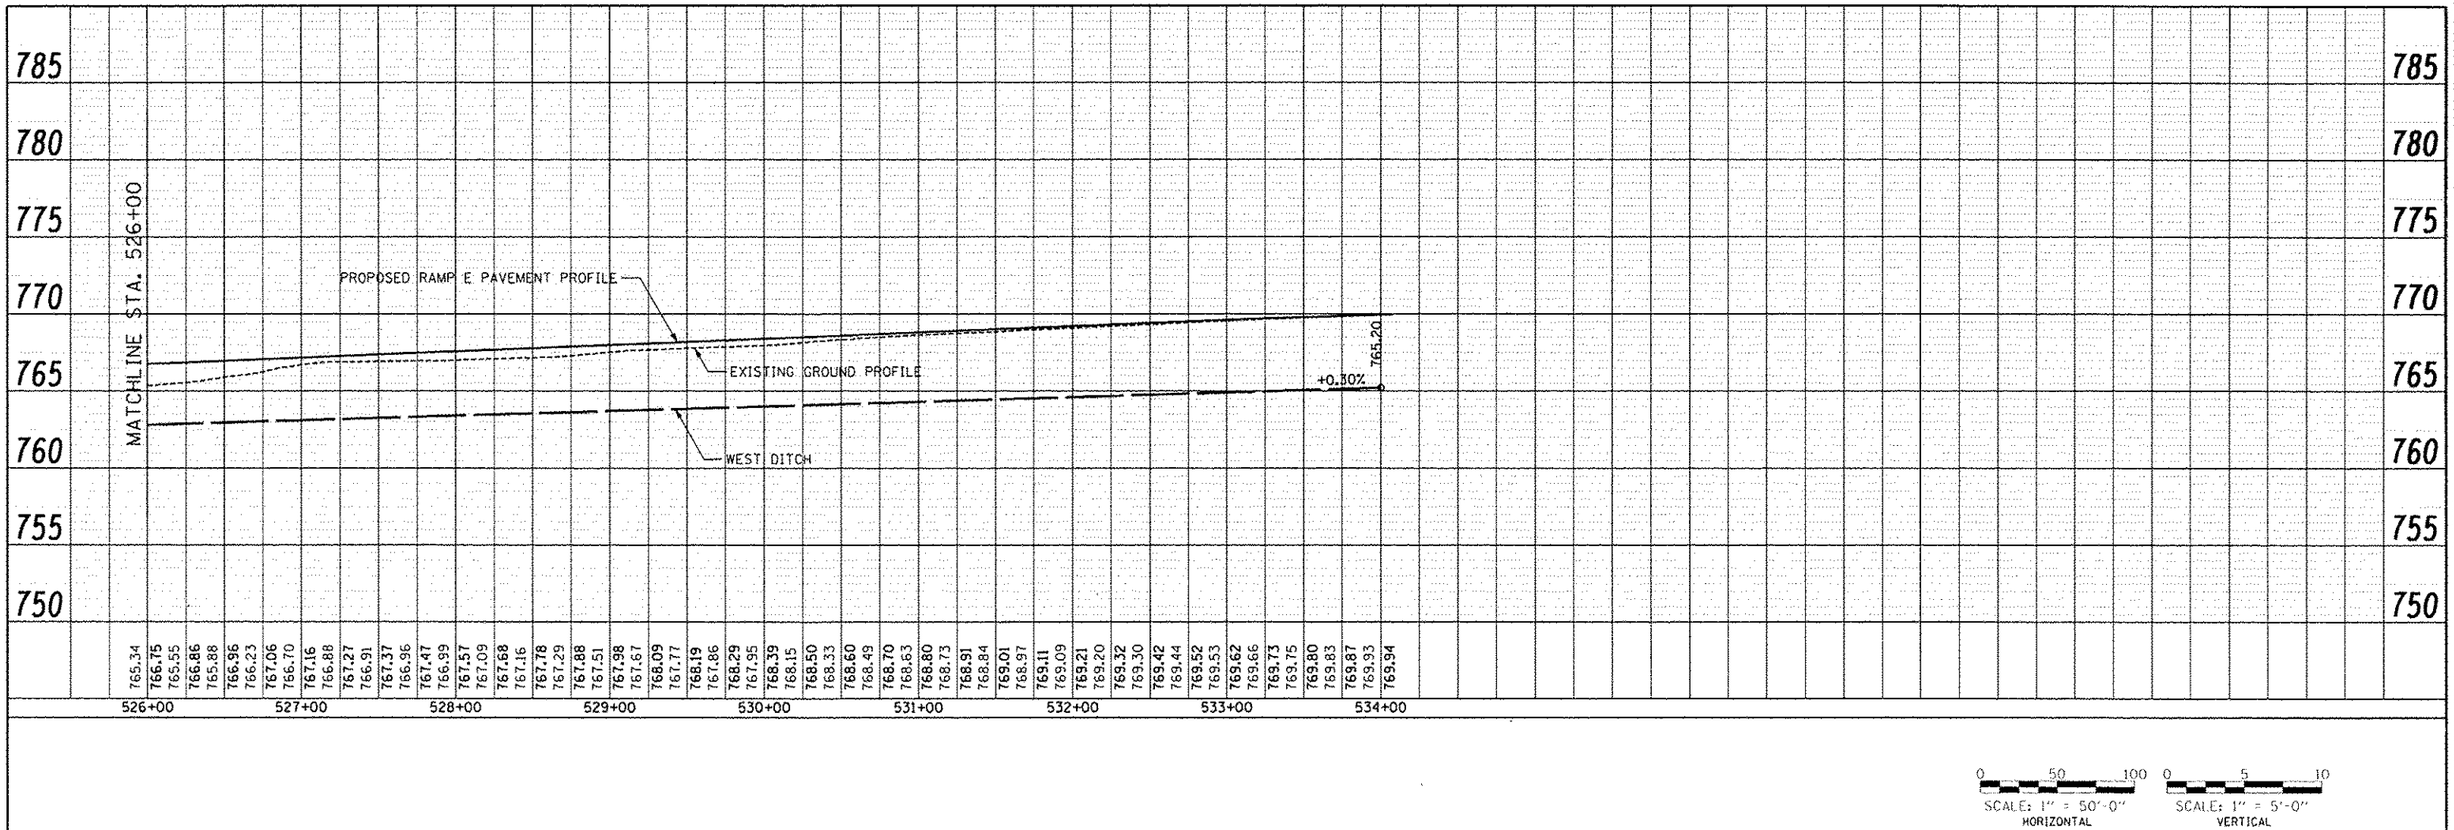

PLAN
SURVEYED
PLOTTED
NOTE BOOK
NO.
DRAWN
CHECKED
R.O.W. MARKED
R.O.W. OPENED
FIELD FILE NAME
BY
DATE

PROFILE
SURVEYED
PLOTTED
NOTE BOOK
NO.
DRAWN
CHECKED
R.O.W. MARKED
STRUCTURE NOTATIONS CHKD
BY
DATE

TYLIN INTERNATIONAL	USER NAME =	DESIGNED - PP	REVISED
		DRAWN - PP	REVISED
	PLOT SCALE =	CHECKED - JPM	REVISED
	PLOT DATE =	DATE - 05/10/2013	REVISED

STATE OF ILLINOIS
DEPARTMENT OF TRANSPORTATION

STUENKEL ROAD AT I-57 RIDGELAND AVENUE TO CENTRAL AVENUE
PROPOSED DRAINAGE PROFILE – RAMP E

SCALE: 1" = 50' | SHEET 29 OF 29 SHEETS | STA. 526+00 TO STA. 534+00

F.A.I. RTE.	SECTION	COUNTY	TOTAL SHEETS	SHEET NO.
57	99-1HB-R1	WILL	679	213
		CONTRACT NO. 60L69		
		ILLINOIS FED. AID PROJECT		

P:\60260120 57 @ Stuenkel\Road\C 3(Interchange)\C3_Stuenkel DPP29.dgn