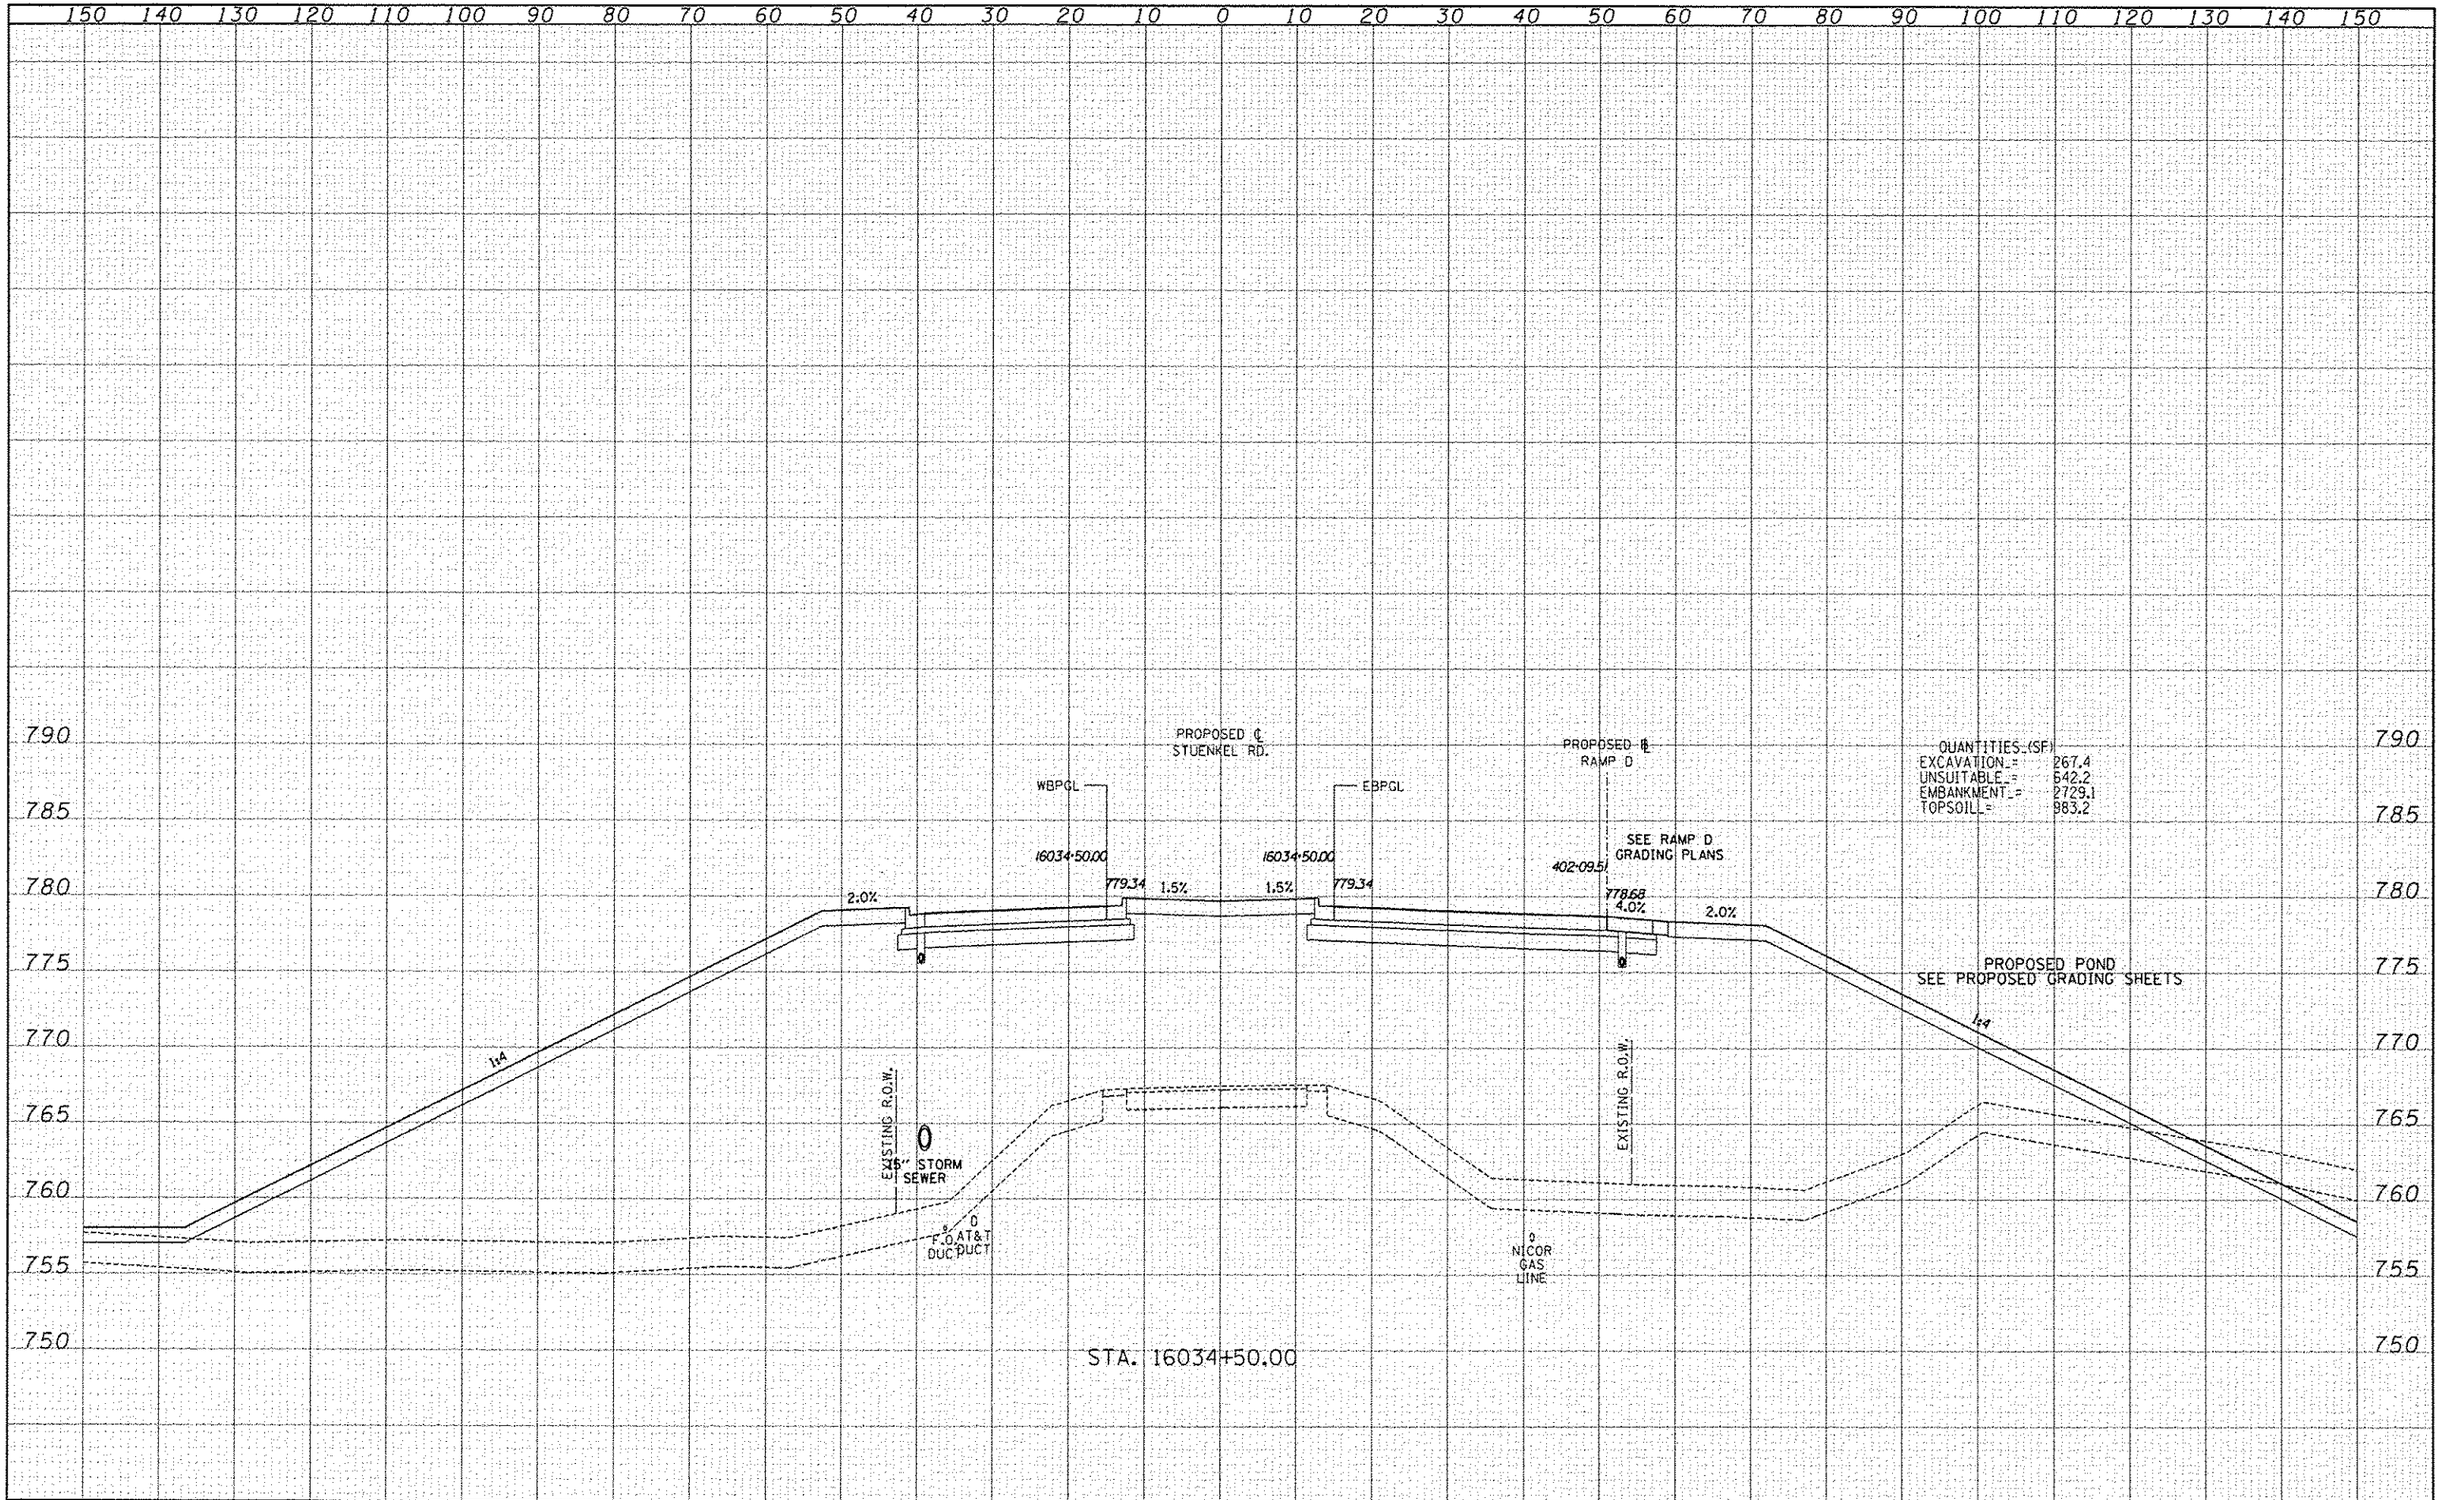

TYLIN INTERNATIONAL	USER NAME =	DESIGNED JDF	REVISED	STATE OF ILLINOIS DEPARTMENT OF TRANSPORTATION	I-57 AT STUENKEL ROAD (NEW INTERCHANGE) PROPOSED STUENKEL ROAD CROSS SECTIONS	F.A.I. RTE.	SECTION	COUNTY	TOTAL SHEETS	SHEET NO.
	PLOT SCALE =	DRAWN JDF	REVISED			57	99-1HB-R1	WILL	679	455
	PLOT DATE =	CHECKED JPM	REVISED					CONTRACT NO. 60L69		
		DATE 5/10/2013	REVISED		SCALE: 1" = 10' H, 1" = 5' V SHEET NO. OF SHEETS STA. 16034+50.00 TO STA. 16034+50.00	FED. ROAD DIST. NO.	ILLINOIS	FED. AID PROJECT		

P:\0020120-07 @ Stuenkel\Road_3\Interchange\C3 Stuenkel 50XS SHT.dgn