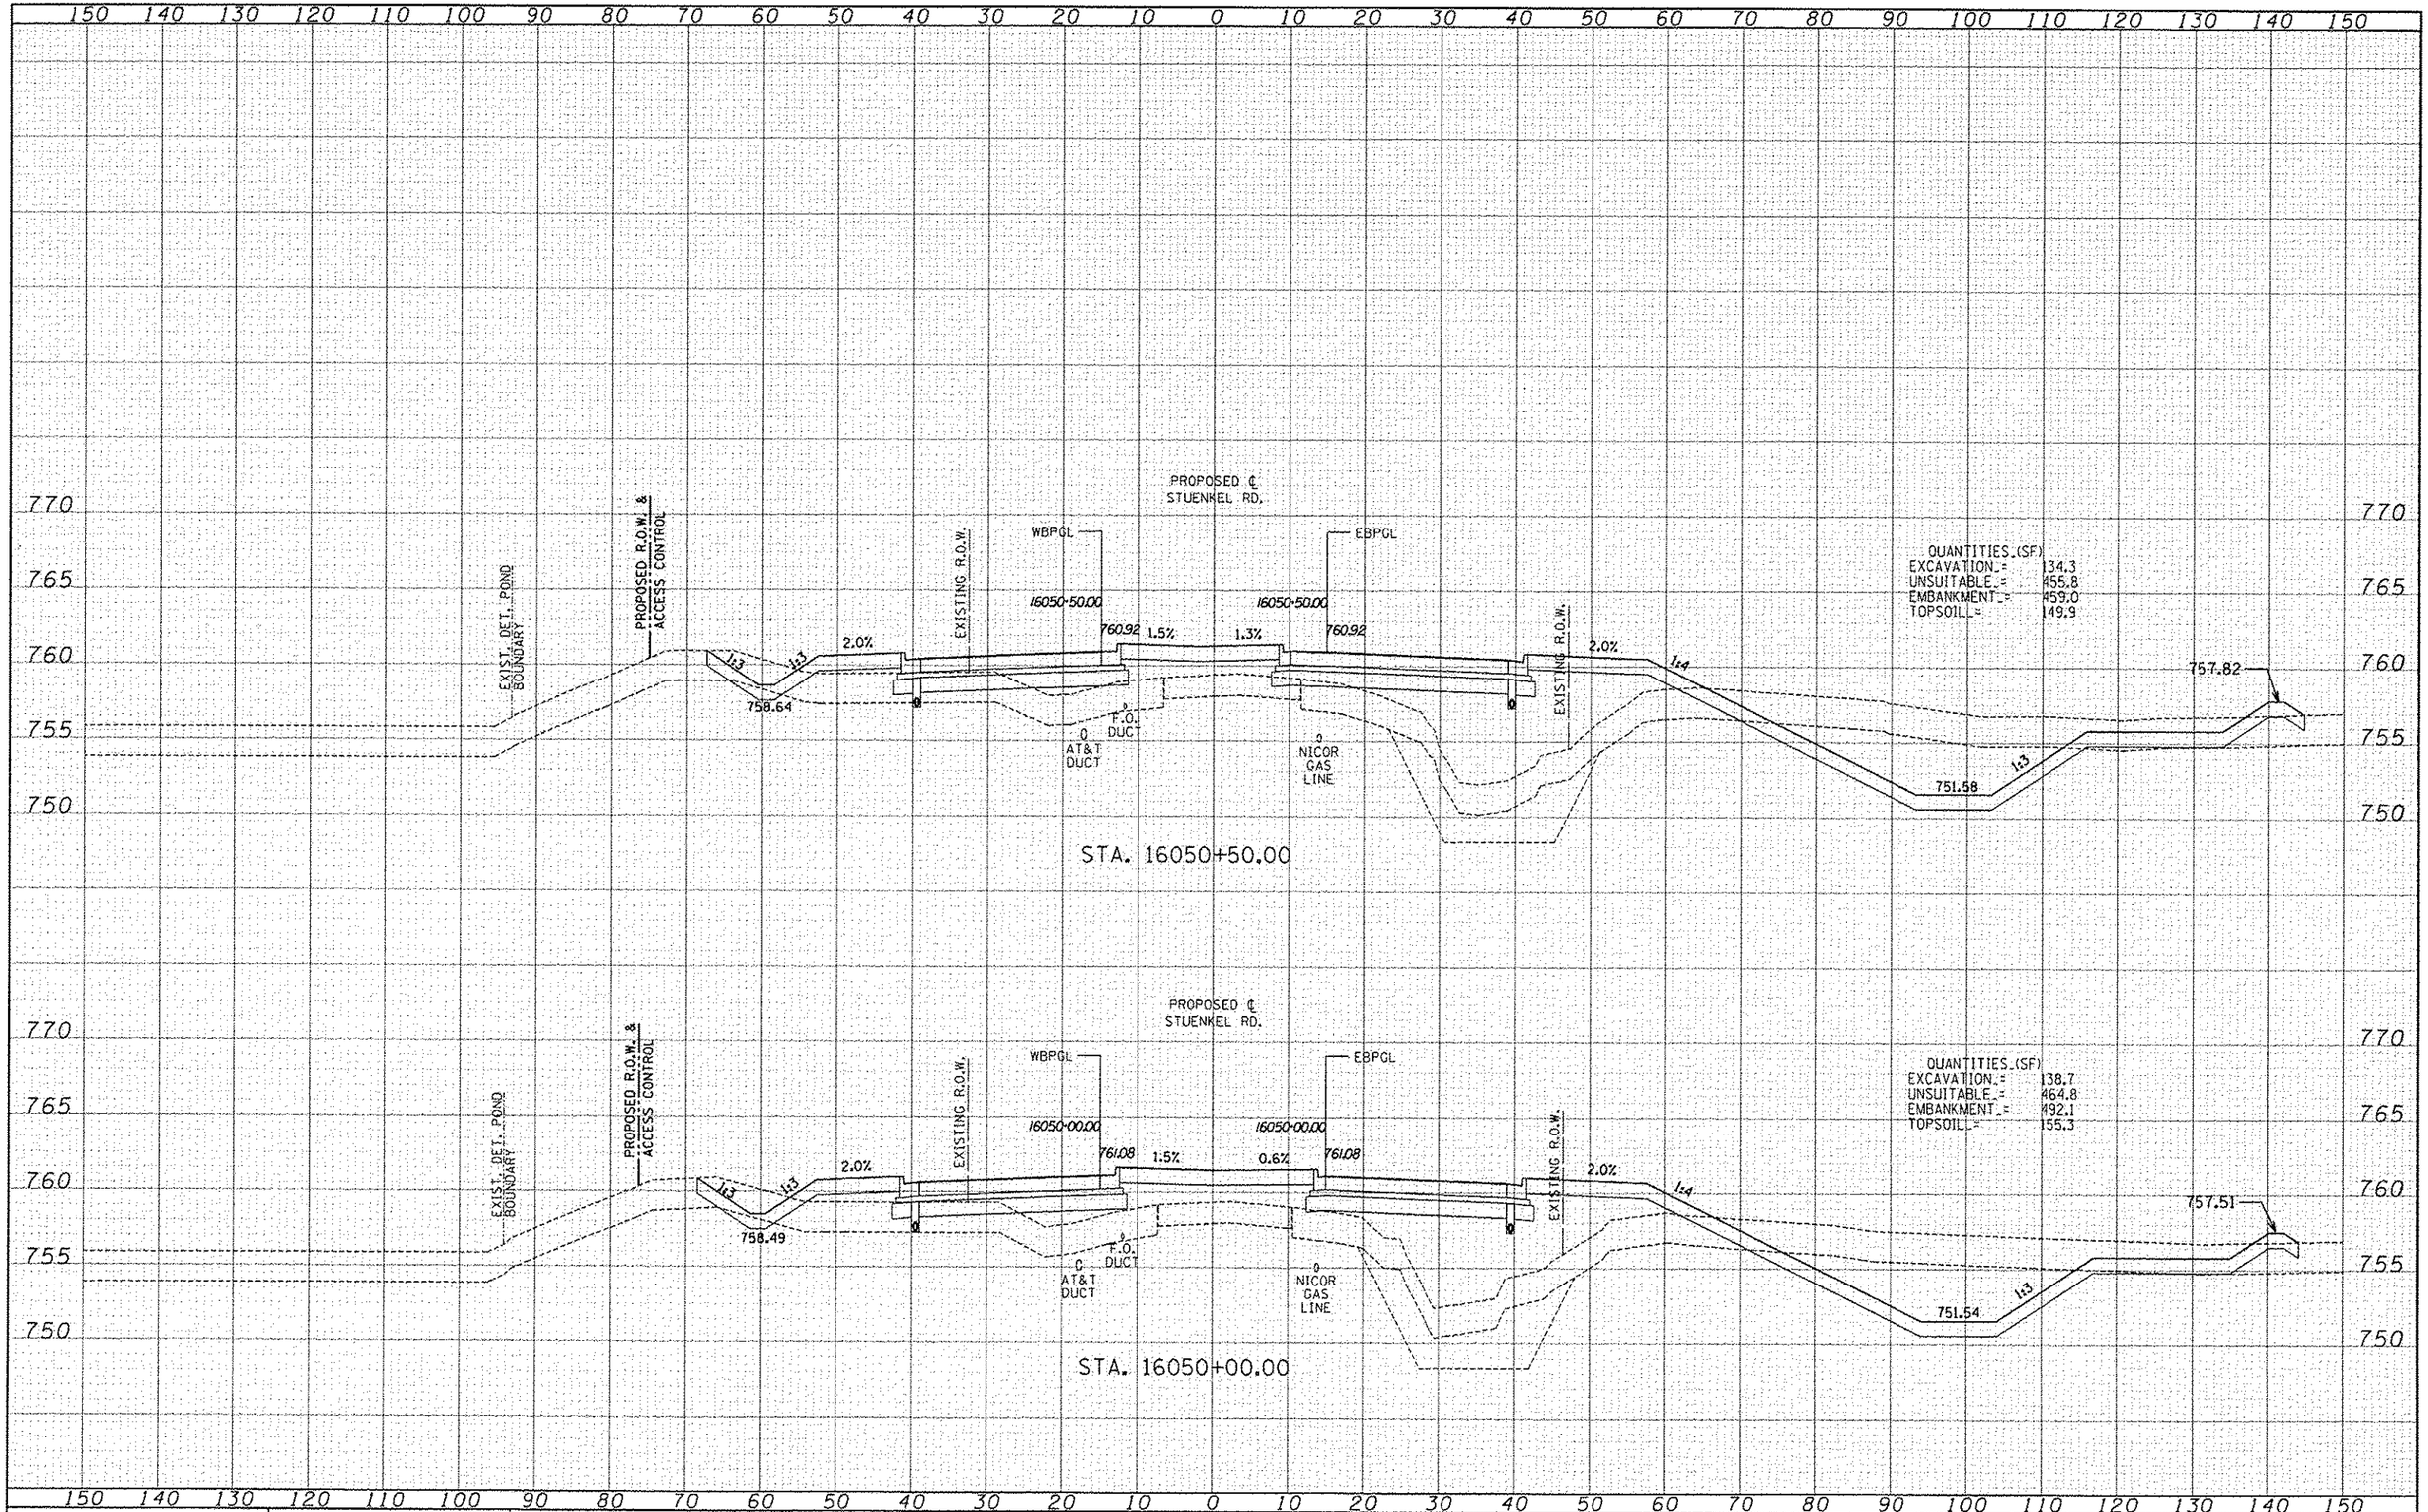

TYLIN INTERNATIONAL	USER NAME	DESIGNED JDF	REVISED	STATE OF ILLINOIS DEPARTMENT OF TRANSPORTATION	I-57 AT STUENKEL ROAD (NEW INTERCHANGE) PROPOSED STUENKEL ROAD CROSS SECTIONS	F.A.I. RTE. 57	SECTION 99-1HB-R1	COUNTY WILL	TOTAL SHEETS 679 / SHEET NO. 472
	PLOT SCALE	DRAWN JDF	REVISED					CONTRACT NO. 60L69	
	PLOT DATE	CHECKED JPM	REVISED						
		DATE 5/10/2013	REVISED		SCALE: 1" = 10' H / 1" = 5' V SHEET NO. OF SHEETS STA. 16050+00.00 TO STA. 16050+50.00	FED. ROAD DIST. NO.	ILLINOIS	FED. AID PROJECT	

P:\60261201_57_Stuenkel\Road\C3(Interchange)\C3_Stuenkel_50X5_SH1.dgn