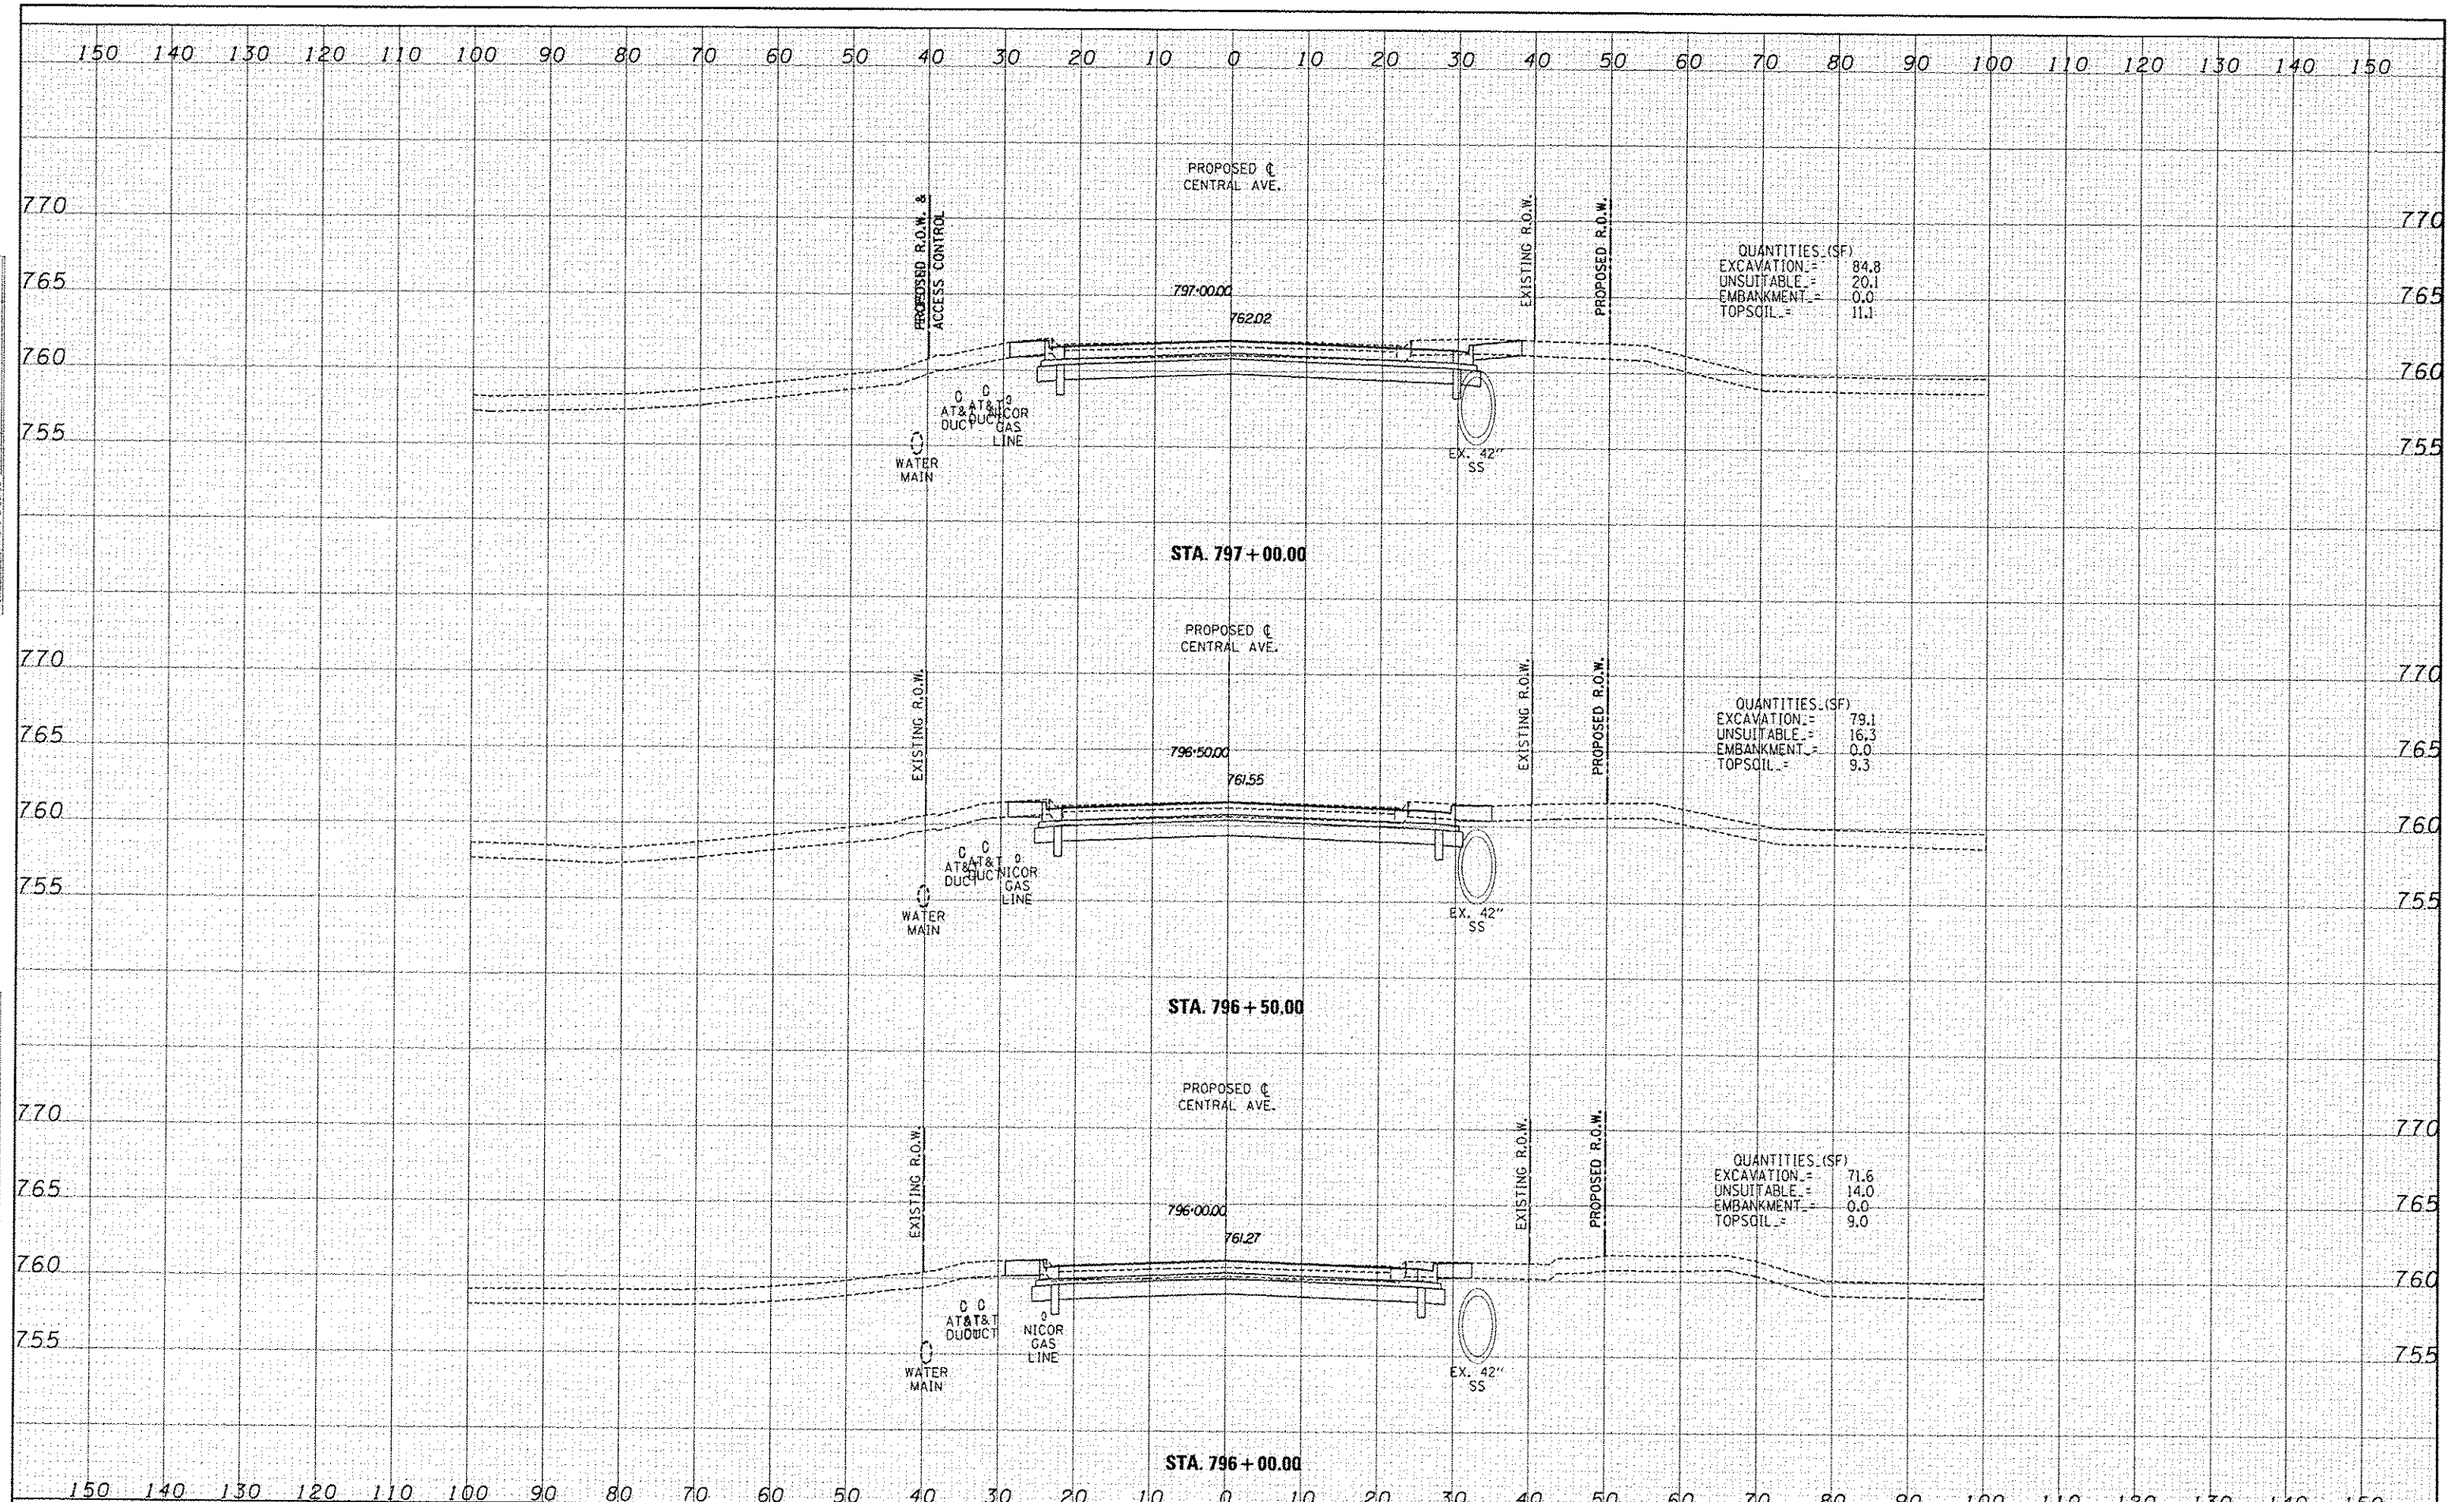

TYLIN INTERNATIONAL	USER NAME	DESIGNED JDF	REVISED	STATE OF ILLINOIS DEPARTMENT OF TRANSPORTATION	I-57 AT STUENKEL ROAD (NEW INTERCHANGE) PROPOSED CENTRAL AVENUE CROSS SECTIONS
	PLOT SCALE	DRAWN JDF	REVISED		
	PLOT DATE	CHECKED JPM	REVISED		
		DATE 5/10/2013	REVISED		SCALE: 1" = 10' H, 1" = 5' V; SHEET NO. OF SHEETS; STA. 796+00.00 TO STA. 797+00.00

F.A.I. RTE.	SECTION	COUNTY	TOTAL SHEETS	SHEET NO.
57	99-1HB-R1	WILL	679	509
		CONTRACT NO. 60L69		
FED. ROAD DIST. NO.	ILLINOIS	FED. AID PROJECT		

P:\60L69\20-57_@_StuenkelRoad\C_3InterchangeX\C3_Central_XS_SHT.dgn