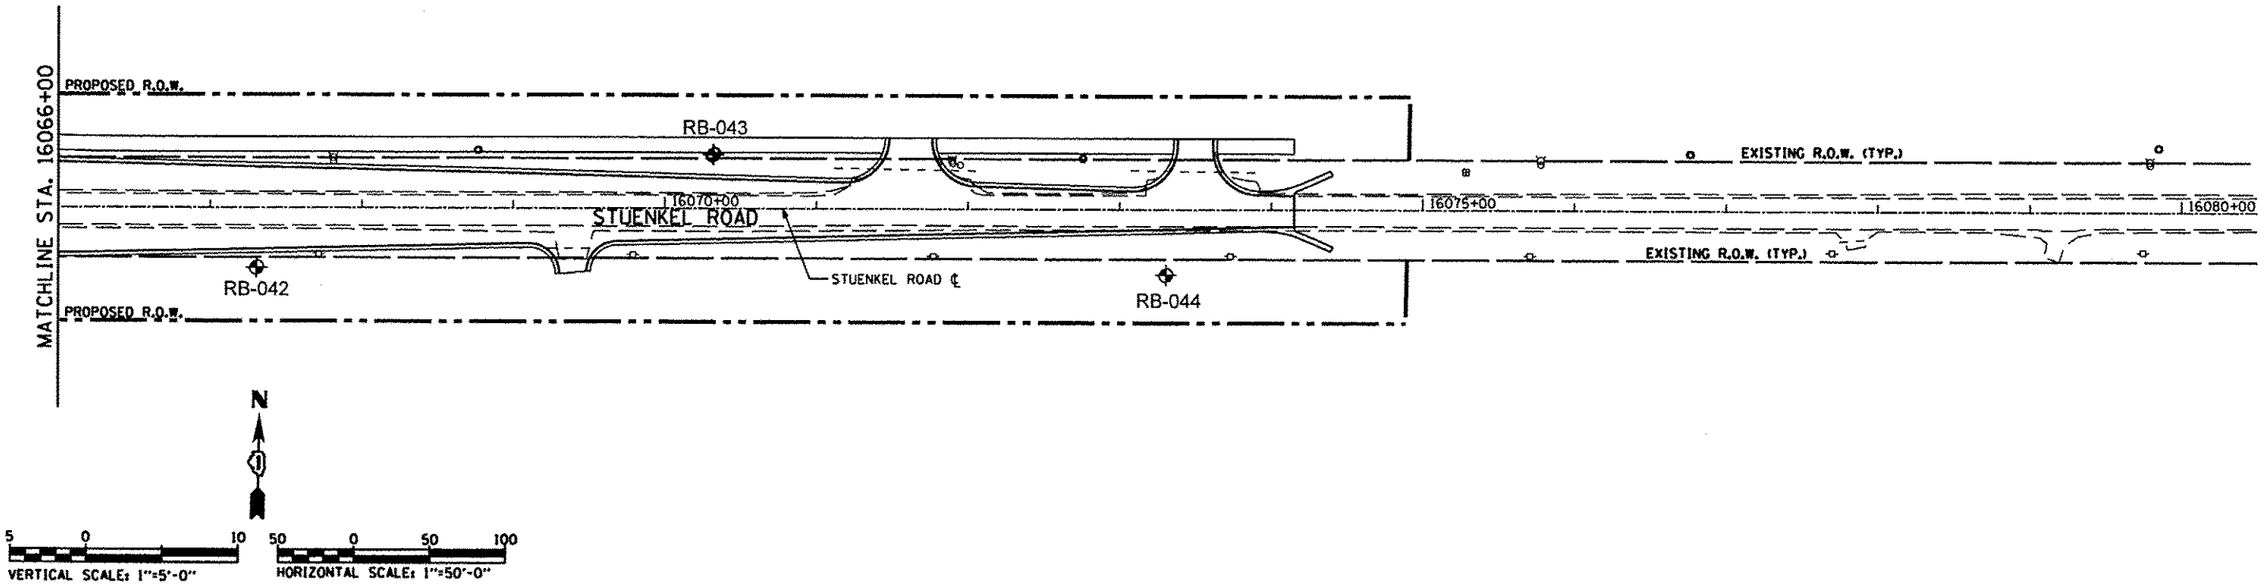

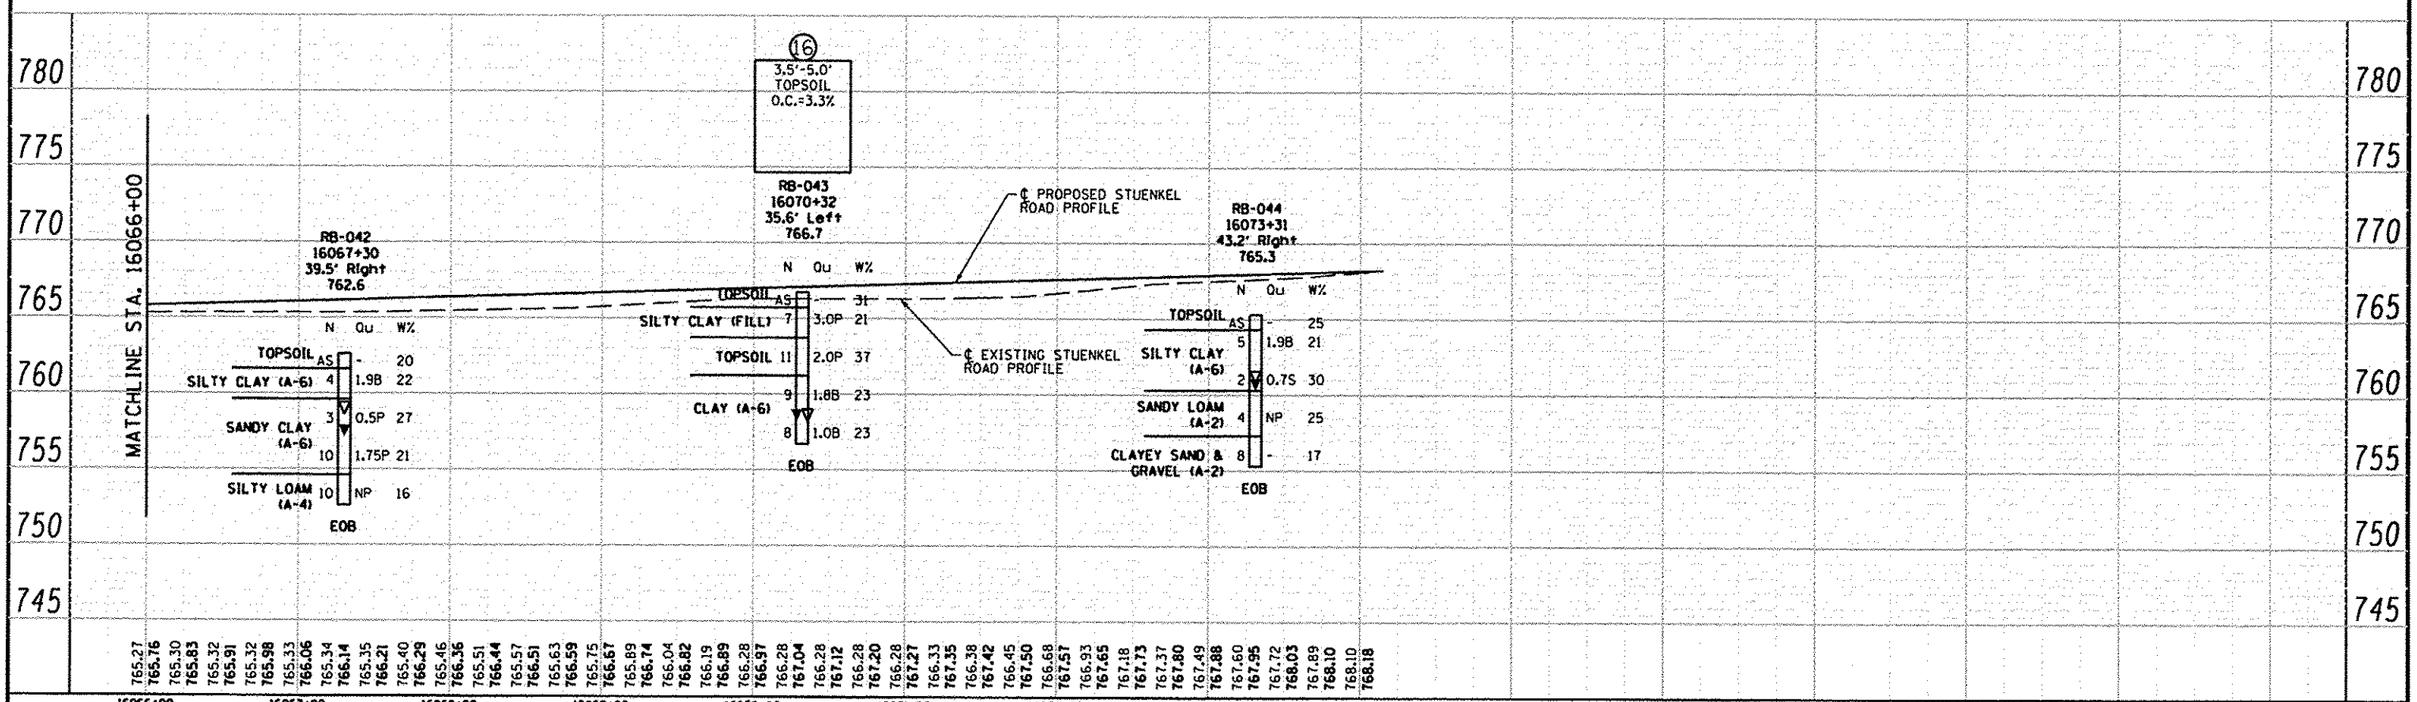

PLAN — SURVEYED / PLOTTED / ALIGNMENT CHECKED / RT. OF WAY CHECKED / CADD FILE NAME — NOTE BOOK NO. — BY — DATE

PROFILE — SURVEYED / PLOTTED / GRADES CHECKED / B.M. NOTED / STRUCTURE NOTATIONS CHKD — NOTE BOOK NO. — BY — DATE

Geo Services, Inc.
Geotechnical, Environmental & Civil Engineering
805 Amherst Court, Suite 204
Naperville, Illinois 60565
(630) 355-2838

USER NAME =	DESIGNED - RWC	REVISED -	
	DRAWN - RWC	REVISED -	
PLOT SCALE =	CHECKED - AJP	REVISED -	
PLOT DATE =	DATE - 8/16/2012	REVISED -	

STATE OF ILLINOIS
DEPARTMENT OF TRANSPORTATION

STUENKEL ROAD
SOIL BORING PLAN AND PROFILE

SCALE: 1:5V 1:50H | SHEET NO. 10 OF 10 SHEETS | STA. 16066+00 TO STA. 16080+00

F.A. RTE.	SECTION	COUNTY	TOTAL SHEETS	SHEET NO.
		COOK	679	619
		CONTRACT NO.		

FED. ROAD DIST. NO. | ILLINOIS | FED. AID PROJECT