I:\Terra Bentley\V8i\Standards\ILDOT\IdotStd\tables\per

FINAL SURVEY	BY	DATE
NOTE BOOK		
NO.		

SURVEYED
PLOTTED
TEMPLATE
AREAS
AREAS CHECKED
ILDOT_PDFNDLAYERS_BW.pltcfg

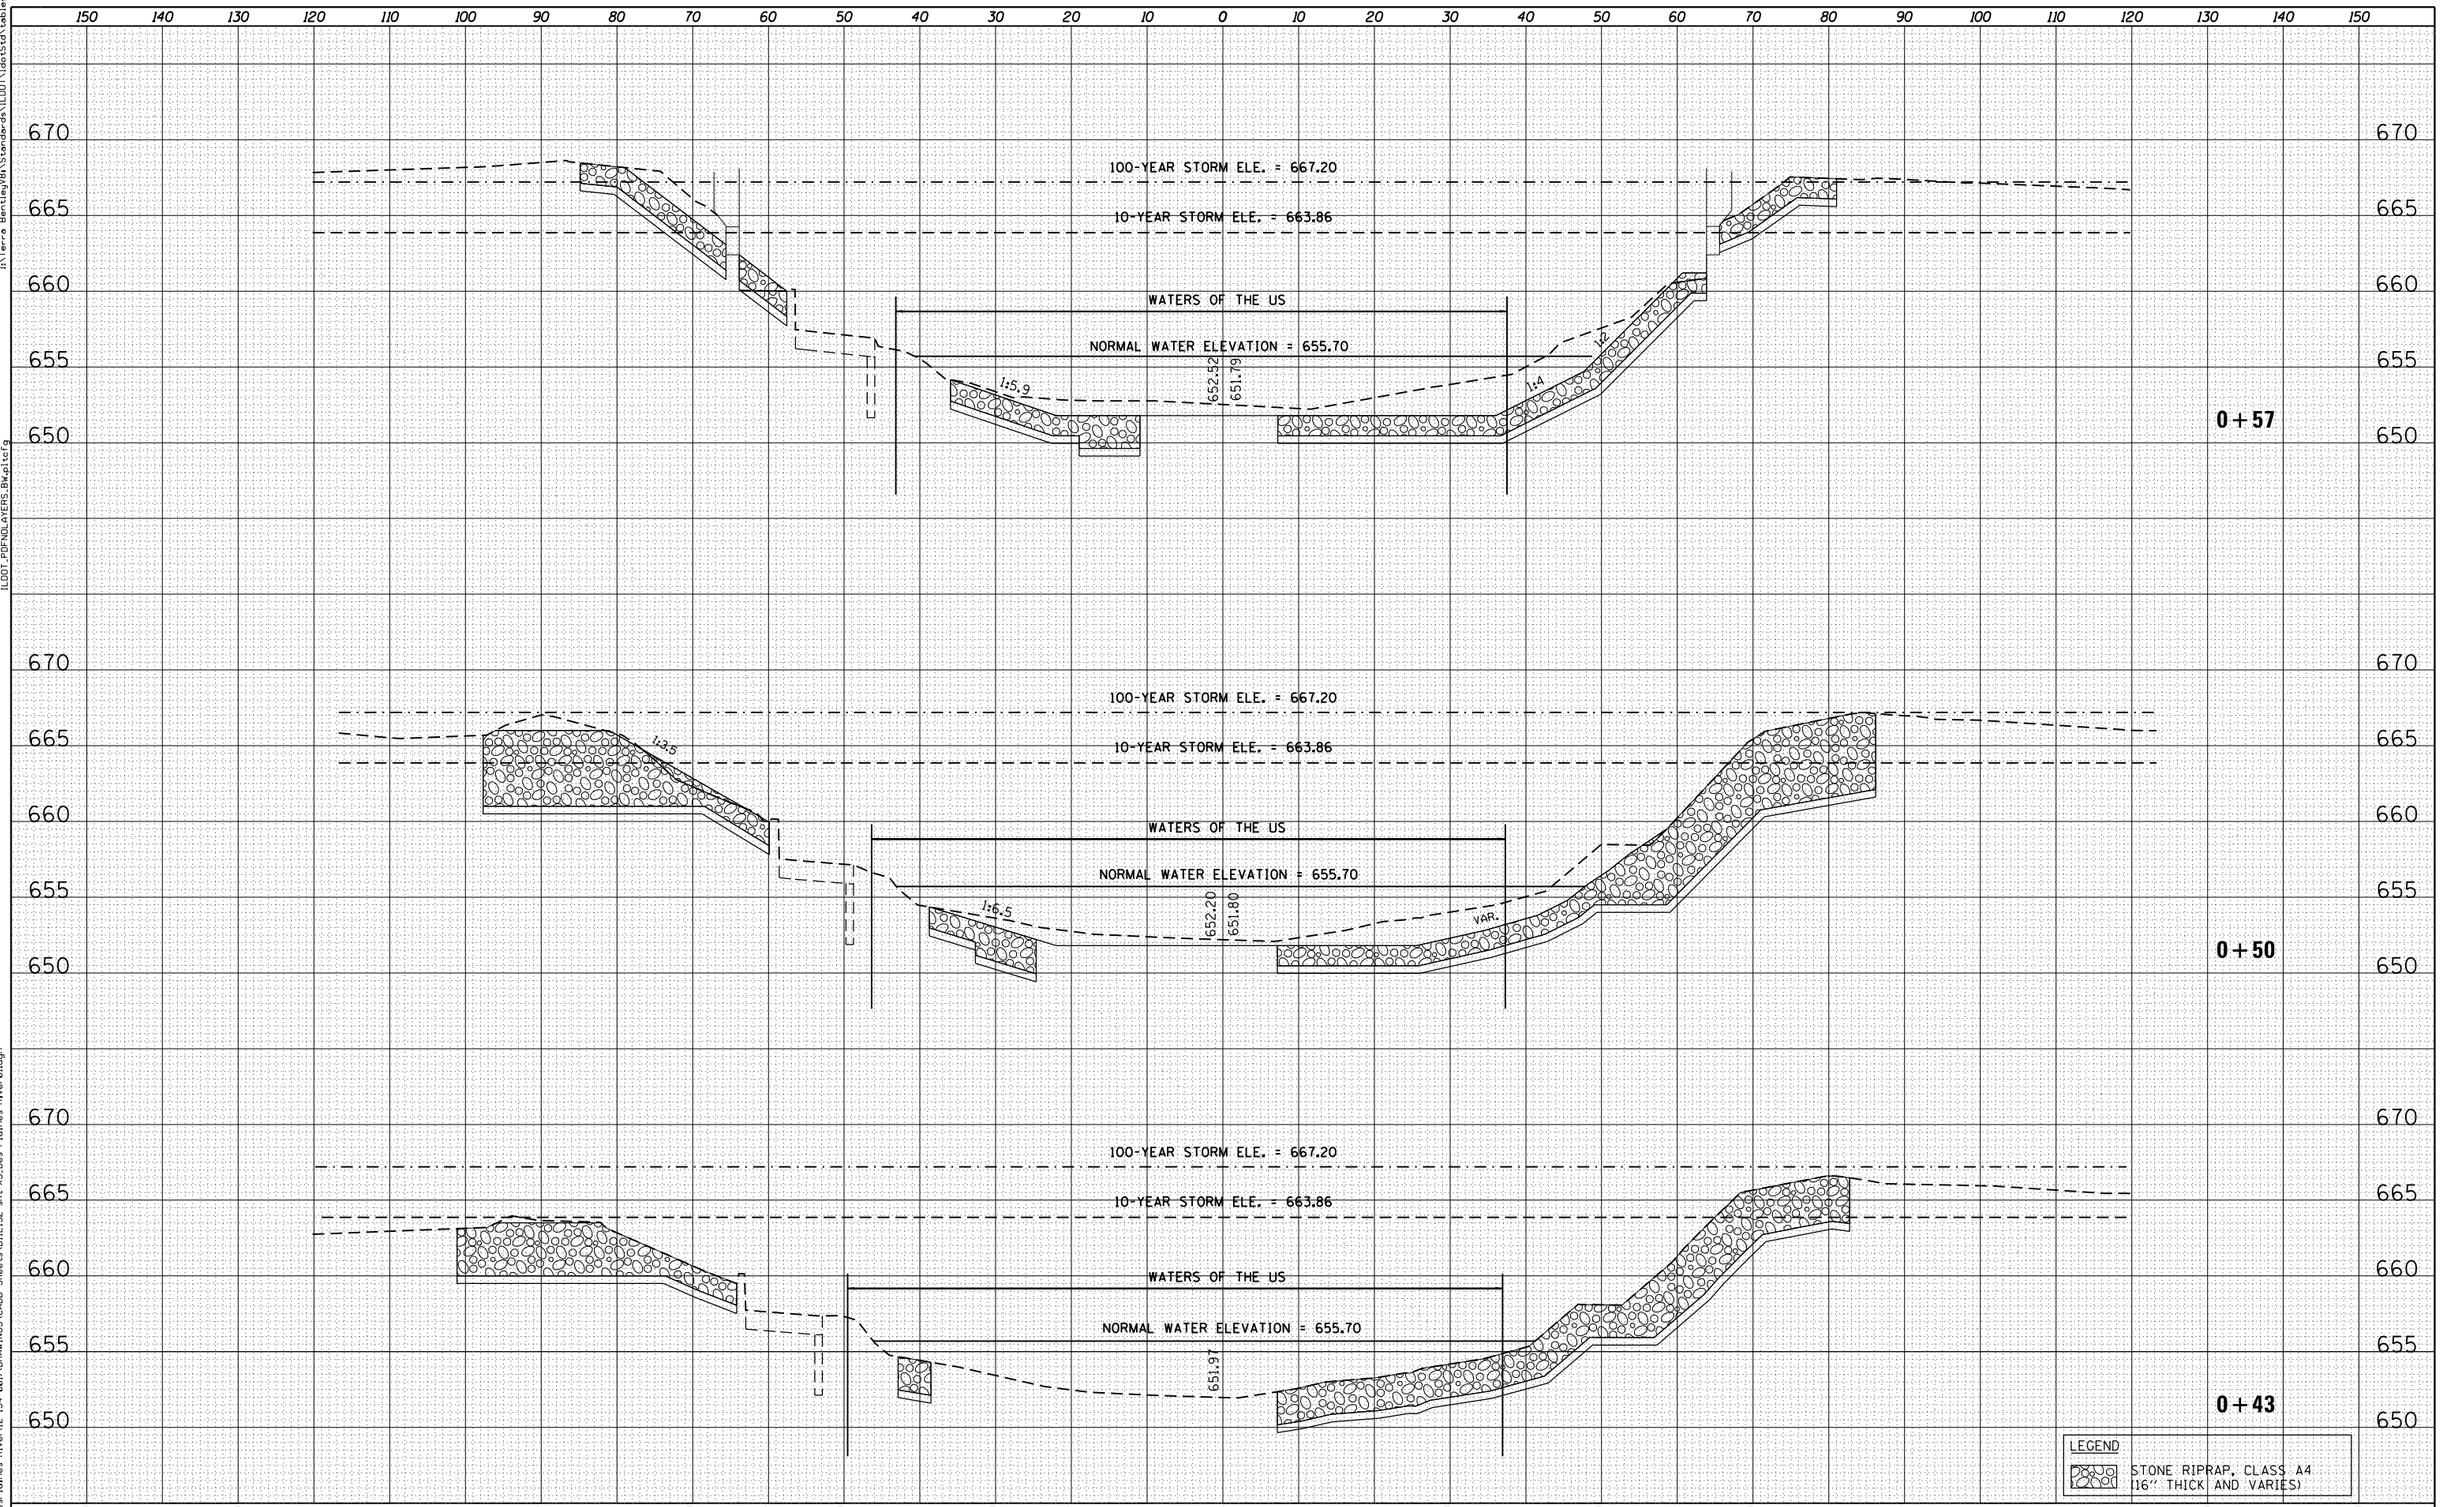

ORIGINAL SURVEY	BY	DATE
NOTE BOOK		
NO.		

SURVEYED
PLOTTED
TEMPLATE
AREAS
AREAS CHECKED

M:\IL 132 over DesPlaines River\12-154-0001\DRAWINGS\CADD Sheets\IDOT\132-SHT-XS-Des Plaines River01.dgn

TERRA ENGINEERING LTD.

USER NAME = JasonM	DESIGNED - BCB	REVISED -	
	DRAWN - BCB	REVISED -	
PLOT SCALE = 20.000 ' / in.	CHECKED - DPA	REVISED -	
PLOT DATE = 9/3/2013 3:53:14 PM	DATE - 09/03/13	REVISED -	

STATE OF ILLINOIS
DEPARTMENT OF TRANSPORTATION

IL 132 (GRAND AVE.) OVER DES PLAINES RIVER
DES PLAINES RIVER CROSS SECTIONS

SCALE: | SHEET NO. OF SHEETS | STA. TO STA.

F.A.P. RTE.	SECTION	COUNTY	TOTAL SHEETS	SHEET NO.
541	X-6-B-I-1	LAKE	93	85
		CONTRACT NO. 60N22		
	ILLINOIS FED. AID PROJECT			