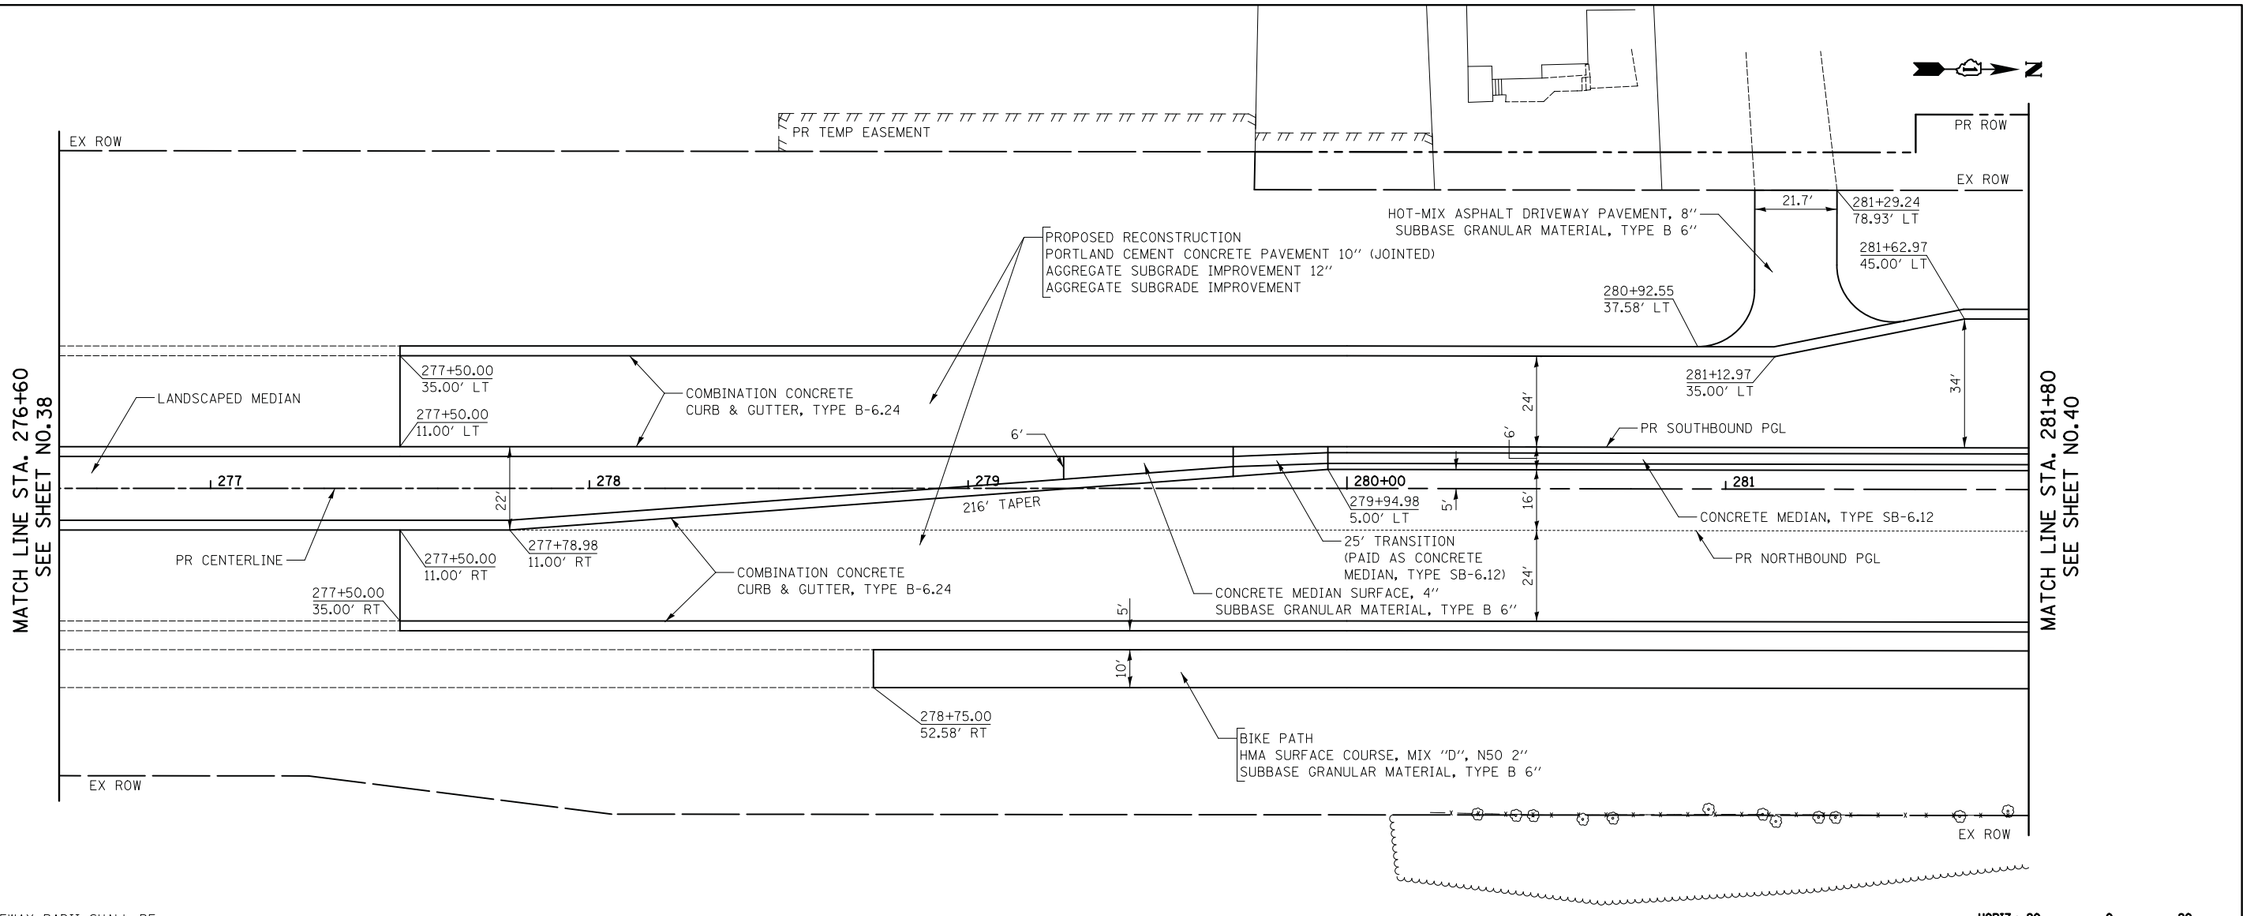

NOTES:

1. ALL DRIVEWAY RADII SHALL BE 15' UNLESS OTHERWISE NOTED

HORIZ.: 20 0 20
VERT.: 5 0 5
SCALE IN FEET

ILLINOIS ROUTE 31

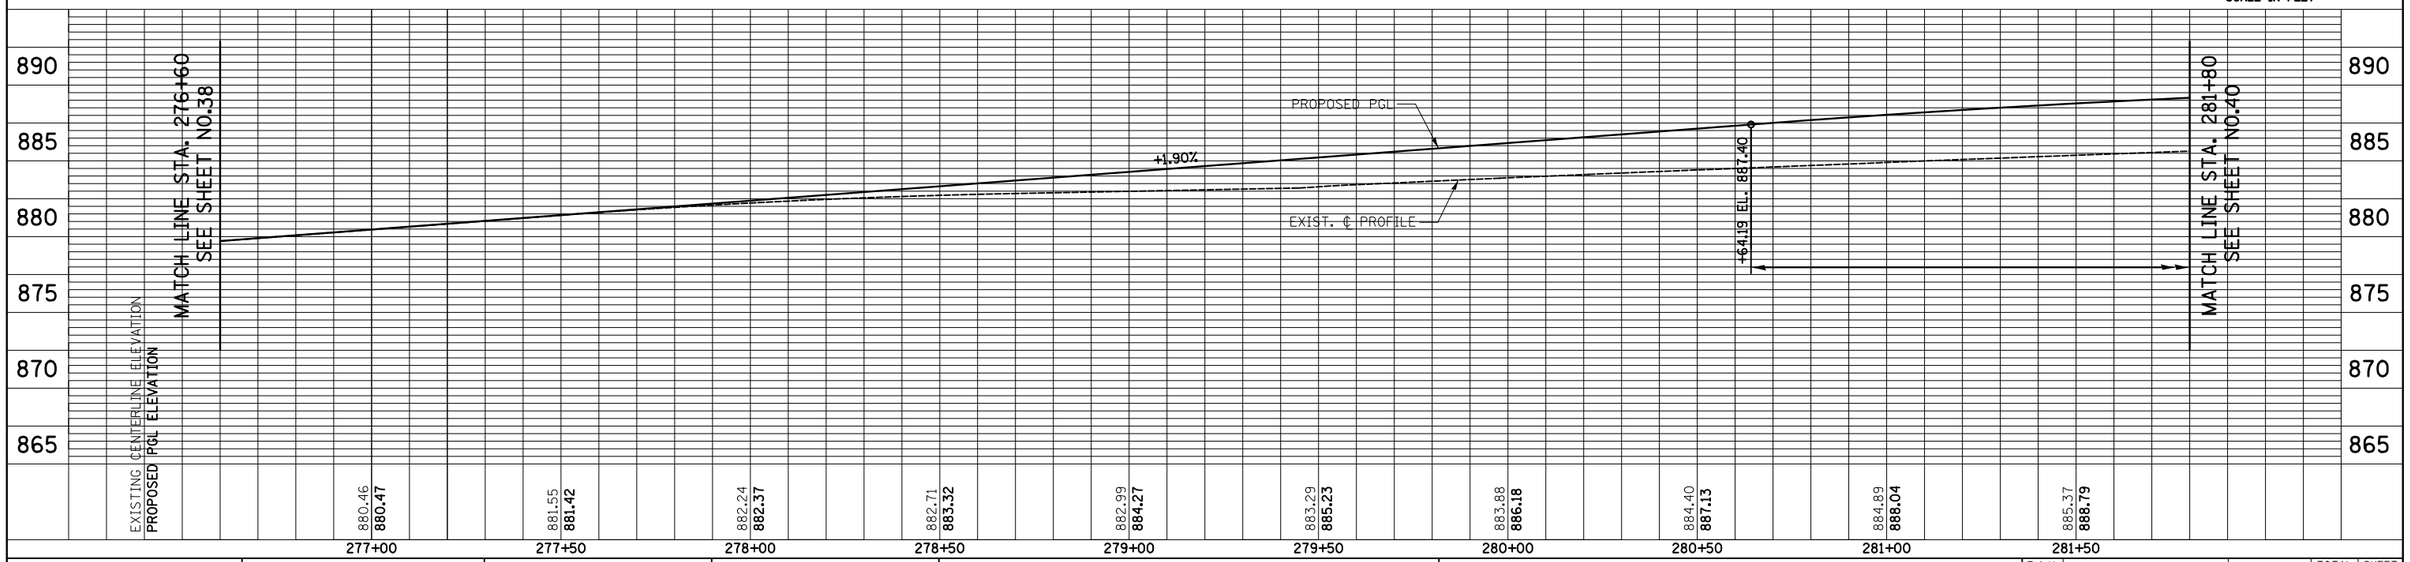

PLAN: SURVEYED, PLOTTED, QUANTITIES CHECKED, ALIGNMENT CHECKED, RT. OF WAY CHECKED, CADD FILE NAME, NOTE BOOK, NO., BY, DATE

PROFILE: SURVEYED, PLOTTED, QUANTITIES CHECKED, B.M. NOTED, STRUCTURE NOTATNS CHKD, NOTE BOOK, NO., BY, DATE

FILE NAME = ...\2278NG_P&P_02.dgn	USER NAME = kwh	DESIGNED - KWH	REVISED -
		DRAWN - DTE	REVISED -
	PLOT SCALE = 20.0000 ' / in.	CHECKED - GAB	REVISED -
	PLOT DATE = 8/5/2013	DATE - 06/24/2013	REVISED -

STATE OF ILLINOIS
DEPARTMENT OF TRANSPORTATION

PLAN AND PROFILE

SCALE: 1" = 20' | SHEET NO. 2 OF 10 SHEETS | STA. 271+60 TO STA. 281+80

F.A.U. RTE.	SECTION	COUNTY	TOTAL SHEETS	SHEET NO.
3887	18W&RS-5 (12)	MCHENRY	151	39
		CONTRACT NO. 60V72		
FED. ROAD DIST. NO. 1	ILLINOIS	FED. AID PROJECT		