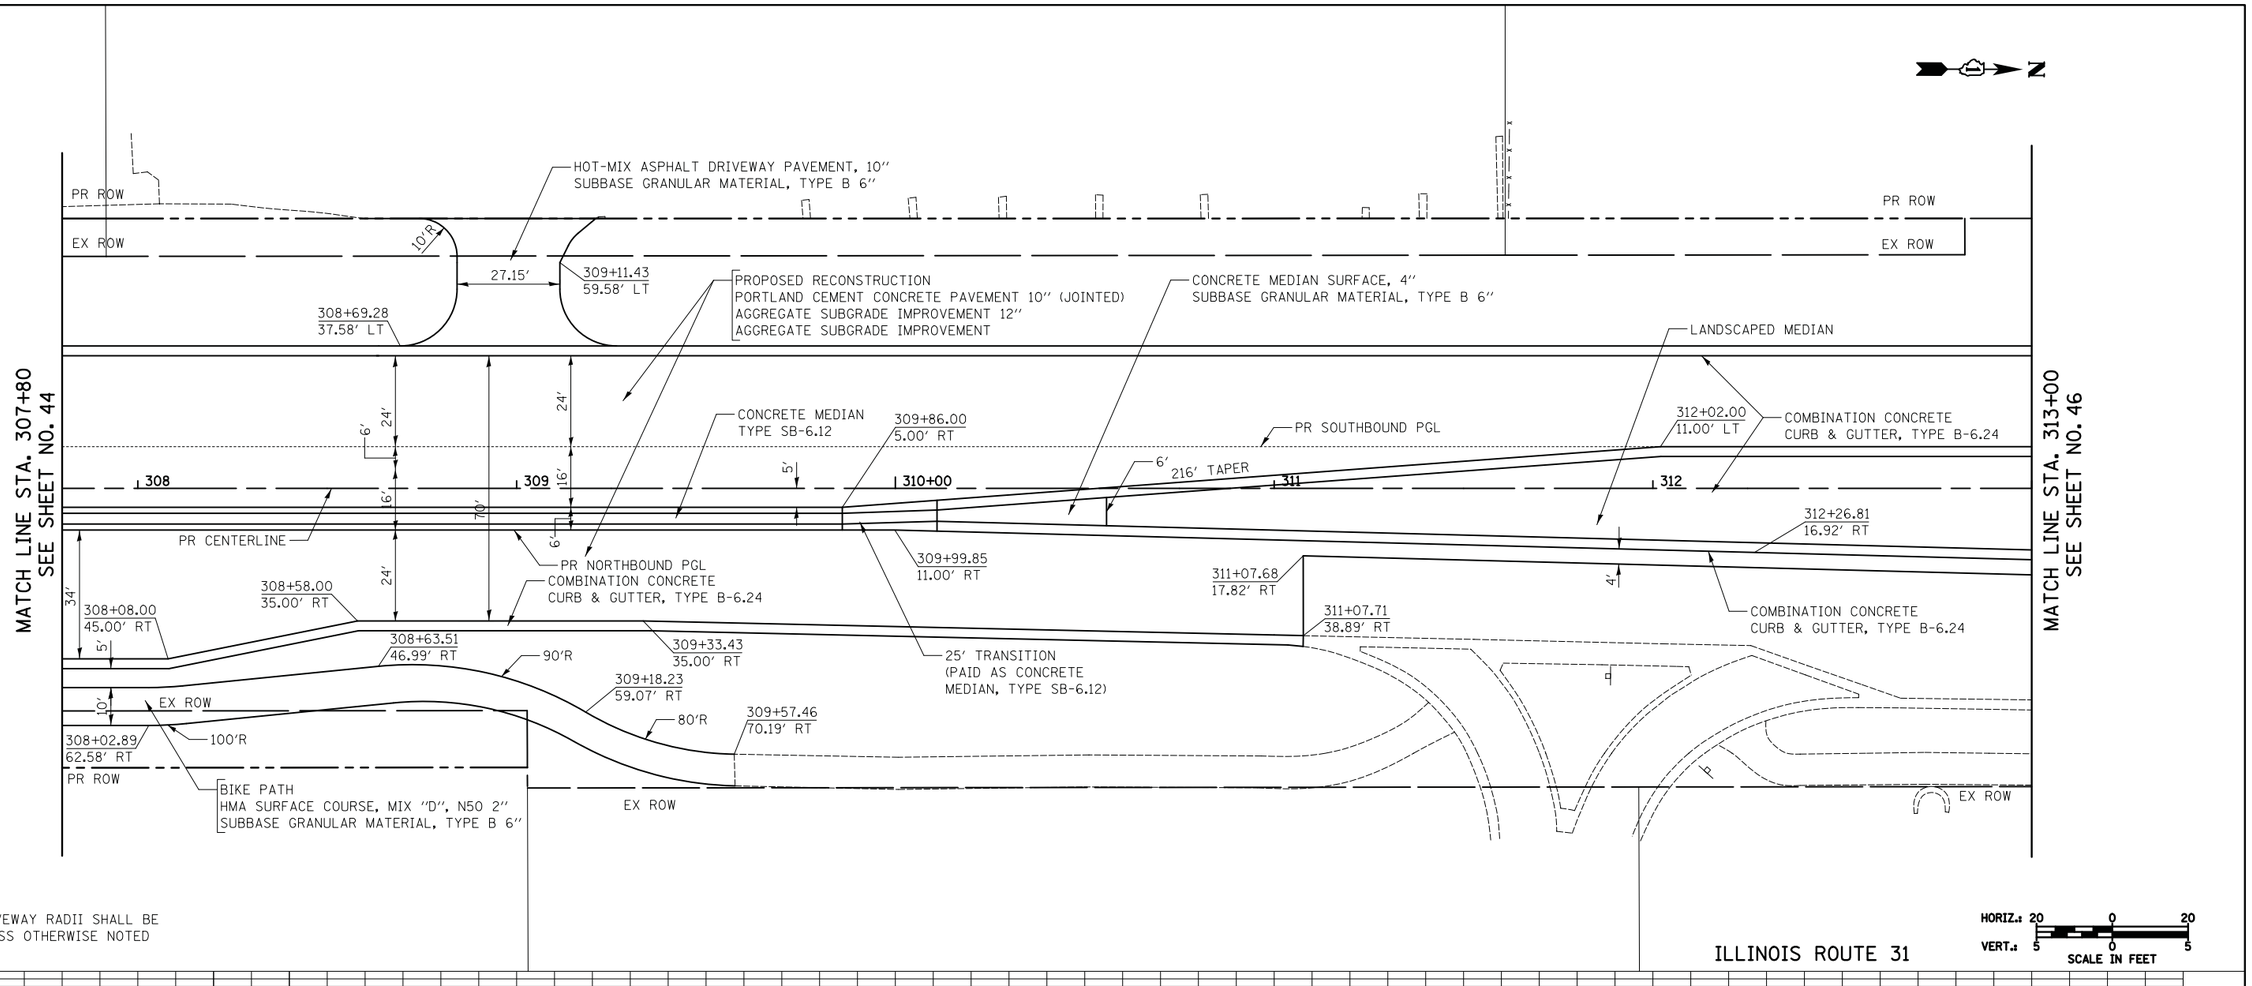

NOTES:

1. ALL DRIVEWAY RADII SHALL BE 15' UNLESS OTHERWISE NOTED

ILLINOIS ROUTE 31

HORIZ.: 20 0 20
VERT.: 5 0 5
SCALE IN FEET

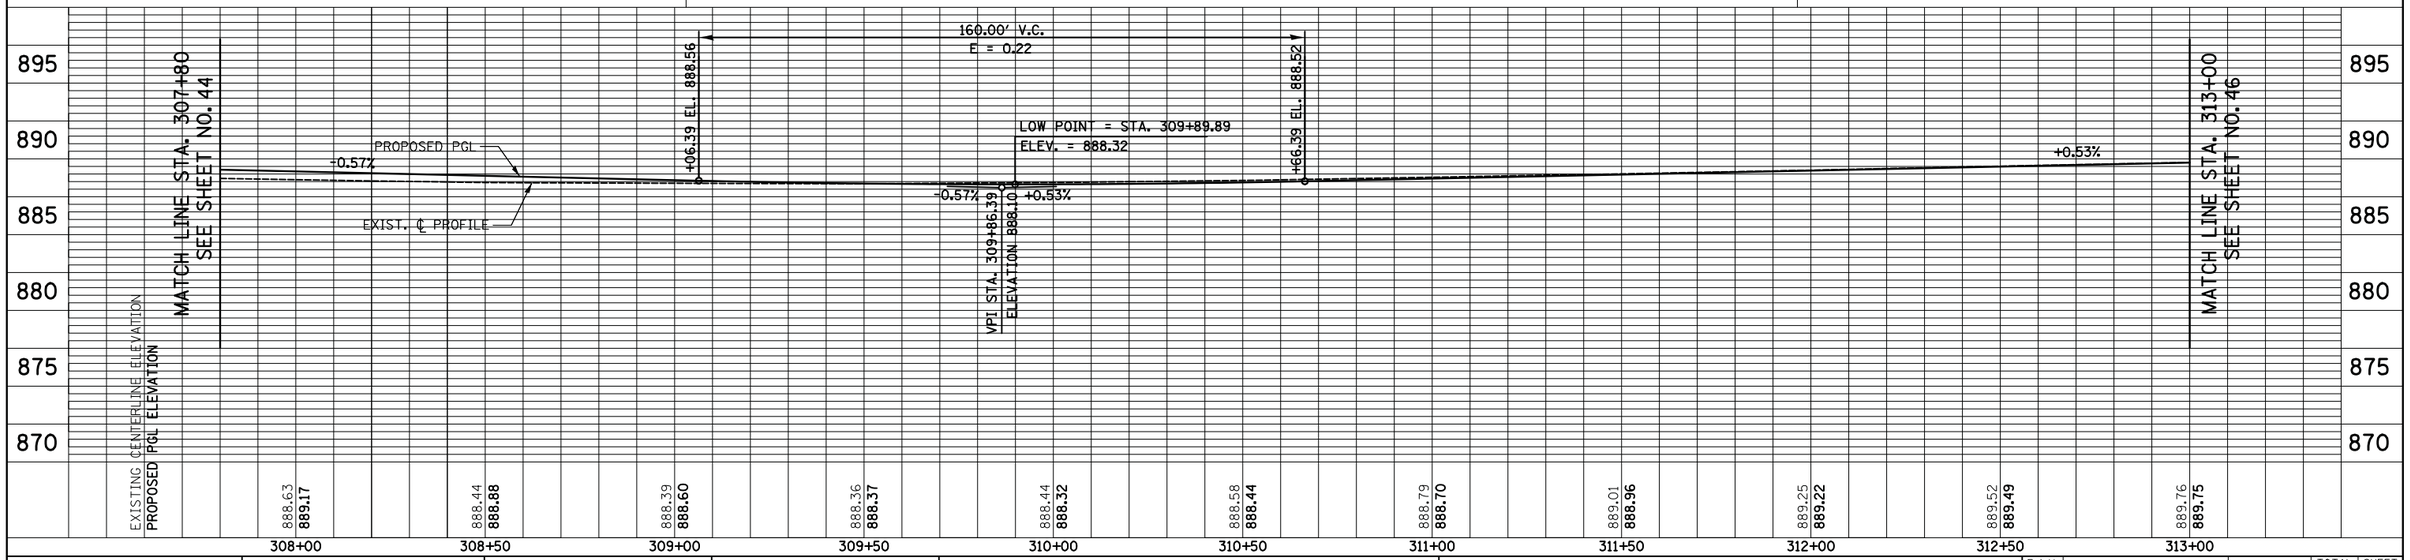

FILE NAME = ...\2278NG_P&P_08.dgn	USER NAME = kwh	DESIGNED - KWH	REVISED -
		DRAWN - DTE	REVISED -
	PLOT SCALE = 20.0000 ' / in.	CHECKED - GAB	REVISED -
	PLOT DATE = 8/5/2013	DATE - 06/24/2013	REVISED -

STATE OF ILLINOIS
DEPARTMENT OF TRANSPORTATION

PLAN AND PROFILE

SCALE: 1" = 20' | SHEET NO. 8 OF 10 SHEETS | STA. 307+80 TO STA. 313+00

F.A.U. RTE.	SECTION	COUNTY	TOTAL SHEETS	SHEET NO.
3887	18W&RS-5 (12)	MCHENRY	151	45
		CONTRACT NO. 60V72		
FED. ROAD DIST. NO. 1	ILLINOIS	FED. AID PROJECT		

PLAN: SURVEYED | PLOTTED | ALIGNMENT CHECKED | RT. OF WAY CHECKED | CADD FILE NAME | NOTE BOOK | NO. | BY | DATE

PROFILE: SURVEYED | PLOTTED | CROSS SECTIONS CHECKED | BM. NOTED | STRUCTURE NOTATNS CHKD | NOTE BOOK | NO. | BY | DATE