PLAN

DATE	BY	
		SURVEYED
		PLOTTED
		ALIGNMENT CHECKED
		RT. OF WAY CHECKED
		CADD FILE NAME
		NOTE BOOK
		NO.

PROFILE

DATE	BY	
		SURVEYED
		PLOTTED
		PROFILE CHECKED
		BM. NOTED
		STRUCTURE NO'S/ITHS CHKD
		NOTE BOOK
		NO.

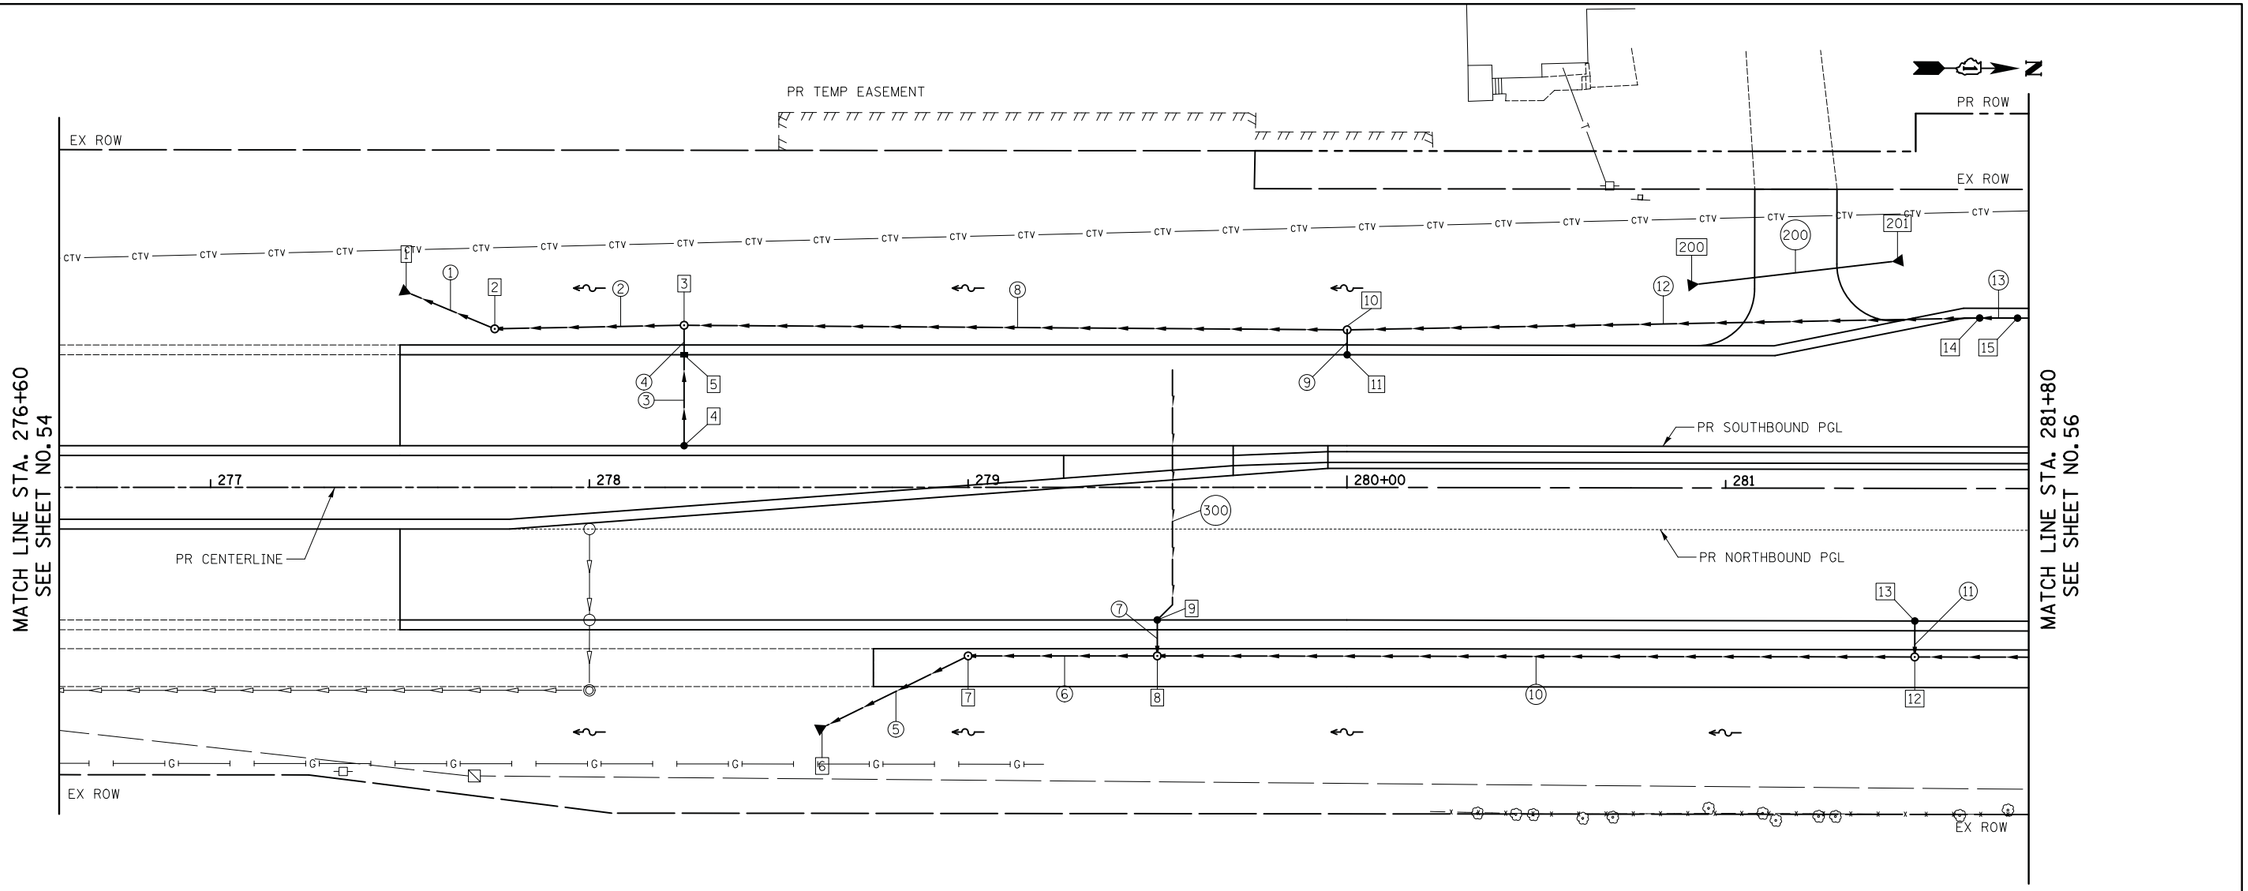

NOTES:

1. ALL DRIVEWAY RADII SHALL BE 15' UNLESS OTHERWISE NOTED

HORIZ.: 20 0 20
VERT.: 5 0 5
SCALE IN FEET

ILLINOIS ROUTE 31

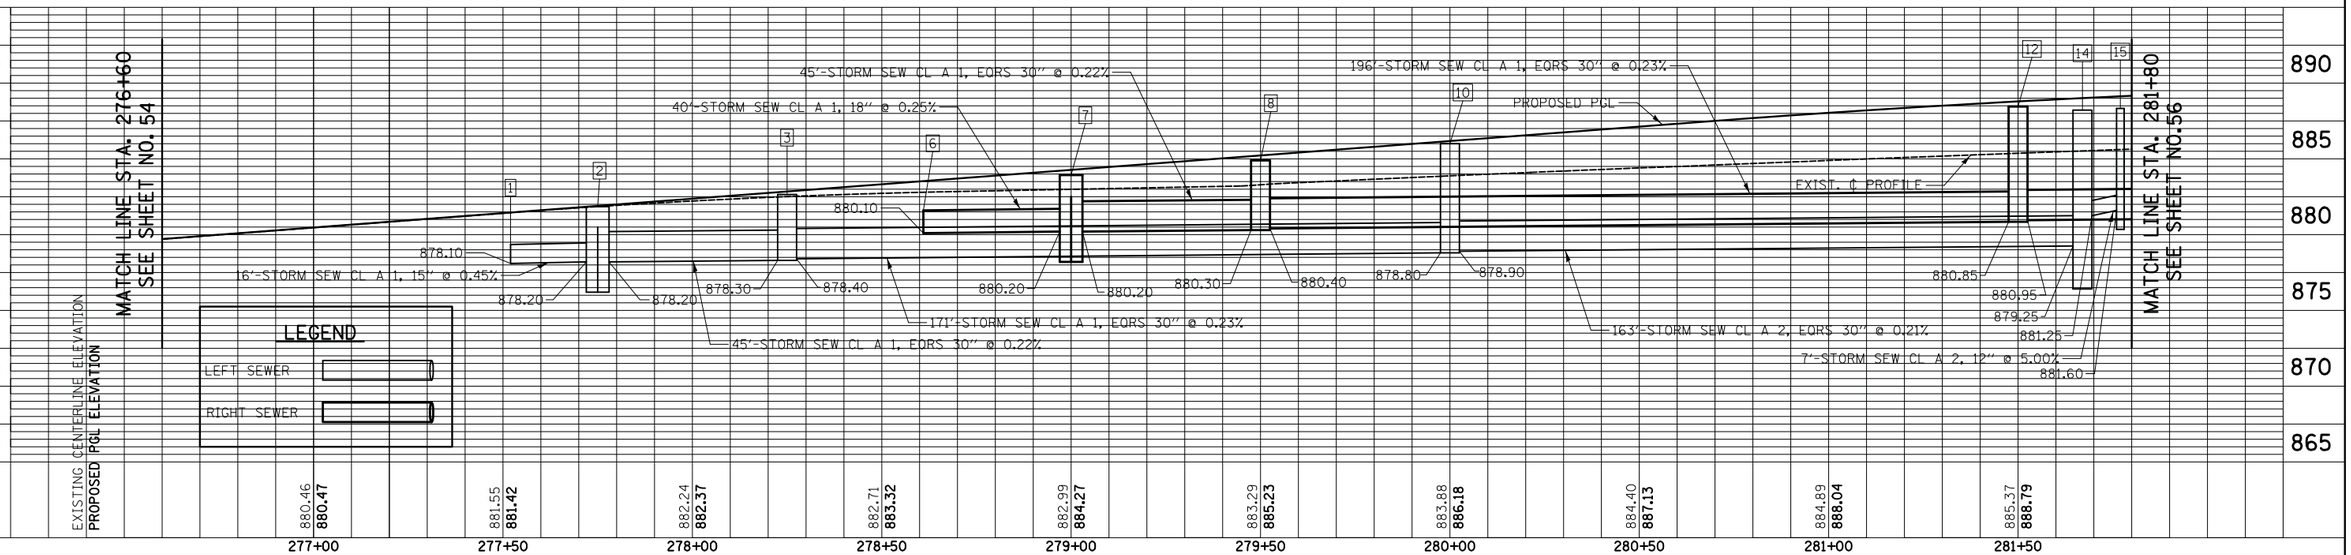

FILE NAME = ...\2278NG_D&U_02.dgn	USER NAME = kwh	DESIGNED - KWH	REVISED -	STATE OF ILLINOIS DEPARTMENT OF TRANSPORTATION	DRAINAGE AND UTILITY PLAN
		DRAWN - PML	REVISED -		
	PLOT SCALE = 20.0000 ' / in.	CHECKED - GAB	REVISED -		SCALE: 1" = 20' SHEET NO. 2 OF 13 SHEETS STA. 271+60 TO STA. 281+80
	PLOT DATE = 8/5/2013	DATE - 06/24/2013	REVISED -		

F.A.U. RTE.	SECTION	COUNTY	TOTAL SHEETS	SHEET NO.
3887	18W&RS-5 (12)	McHENRY	151	55
		CONTRACT NO. 60V72		
FED. ROAD DIST. NO. 1	ILLINOIS	FED. AID PROJECT		