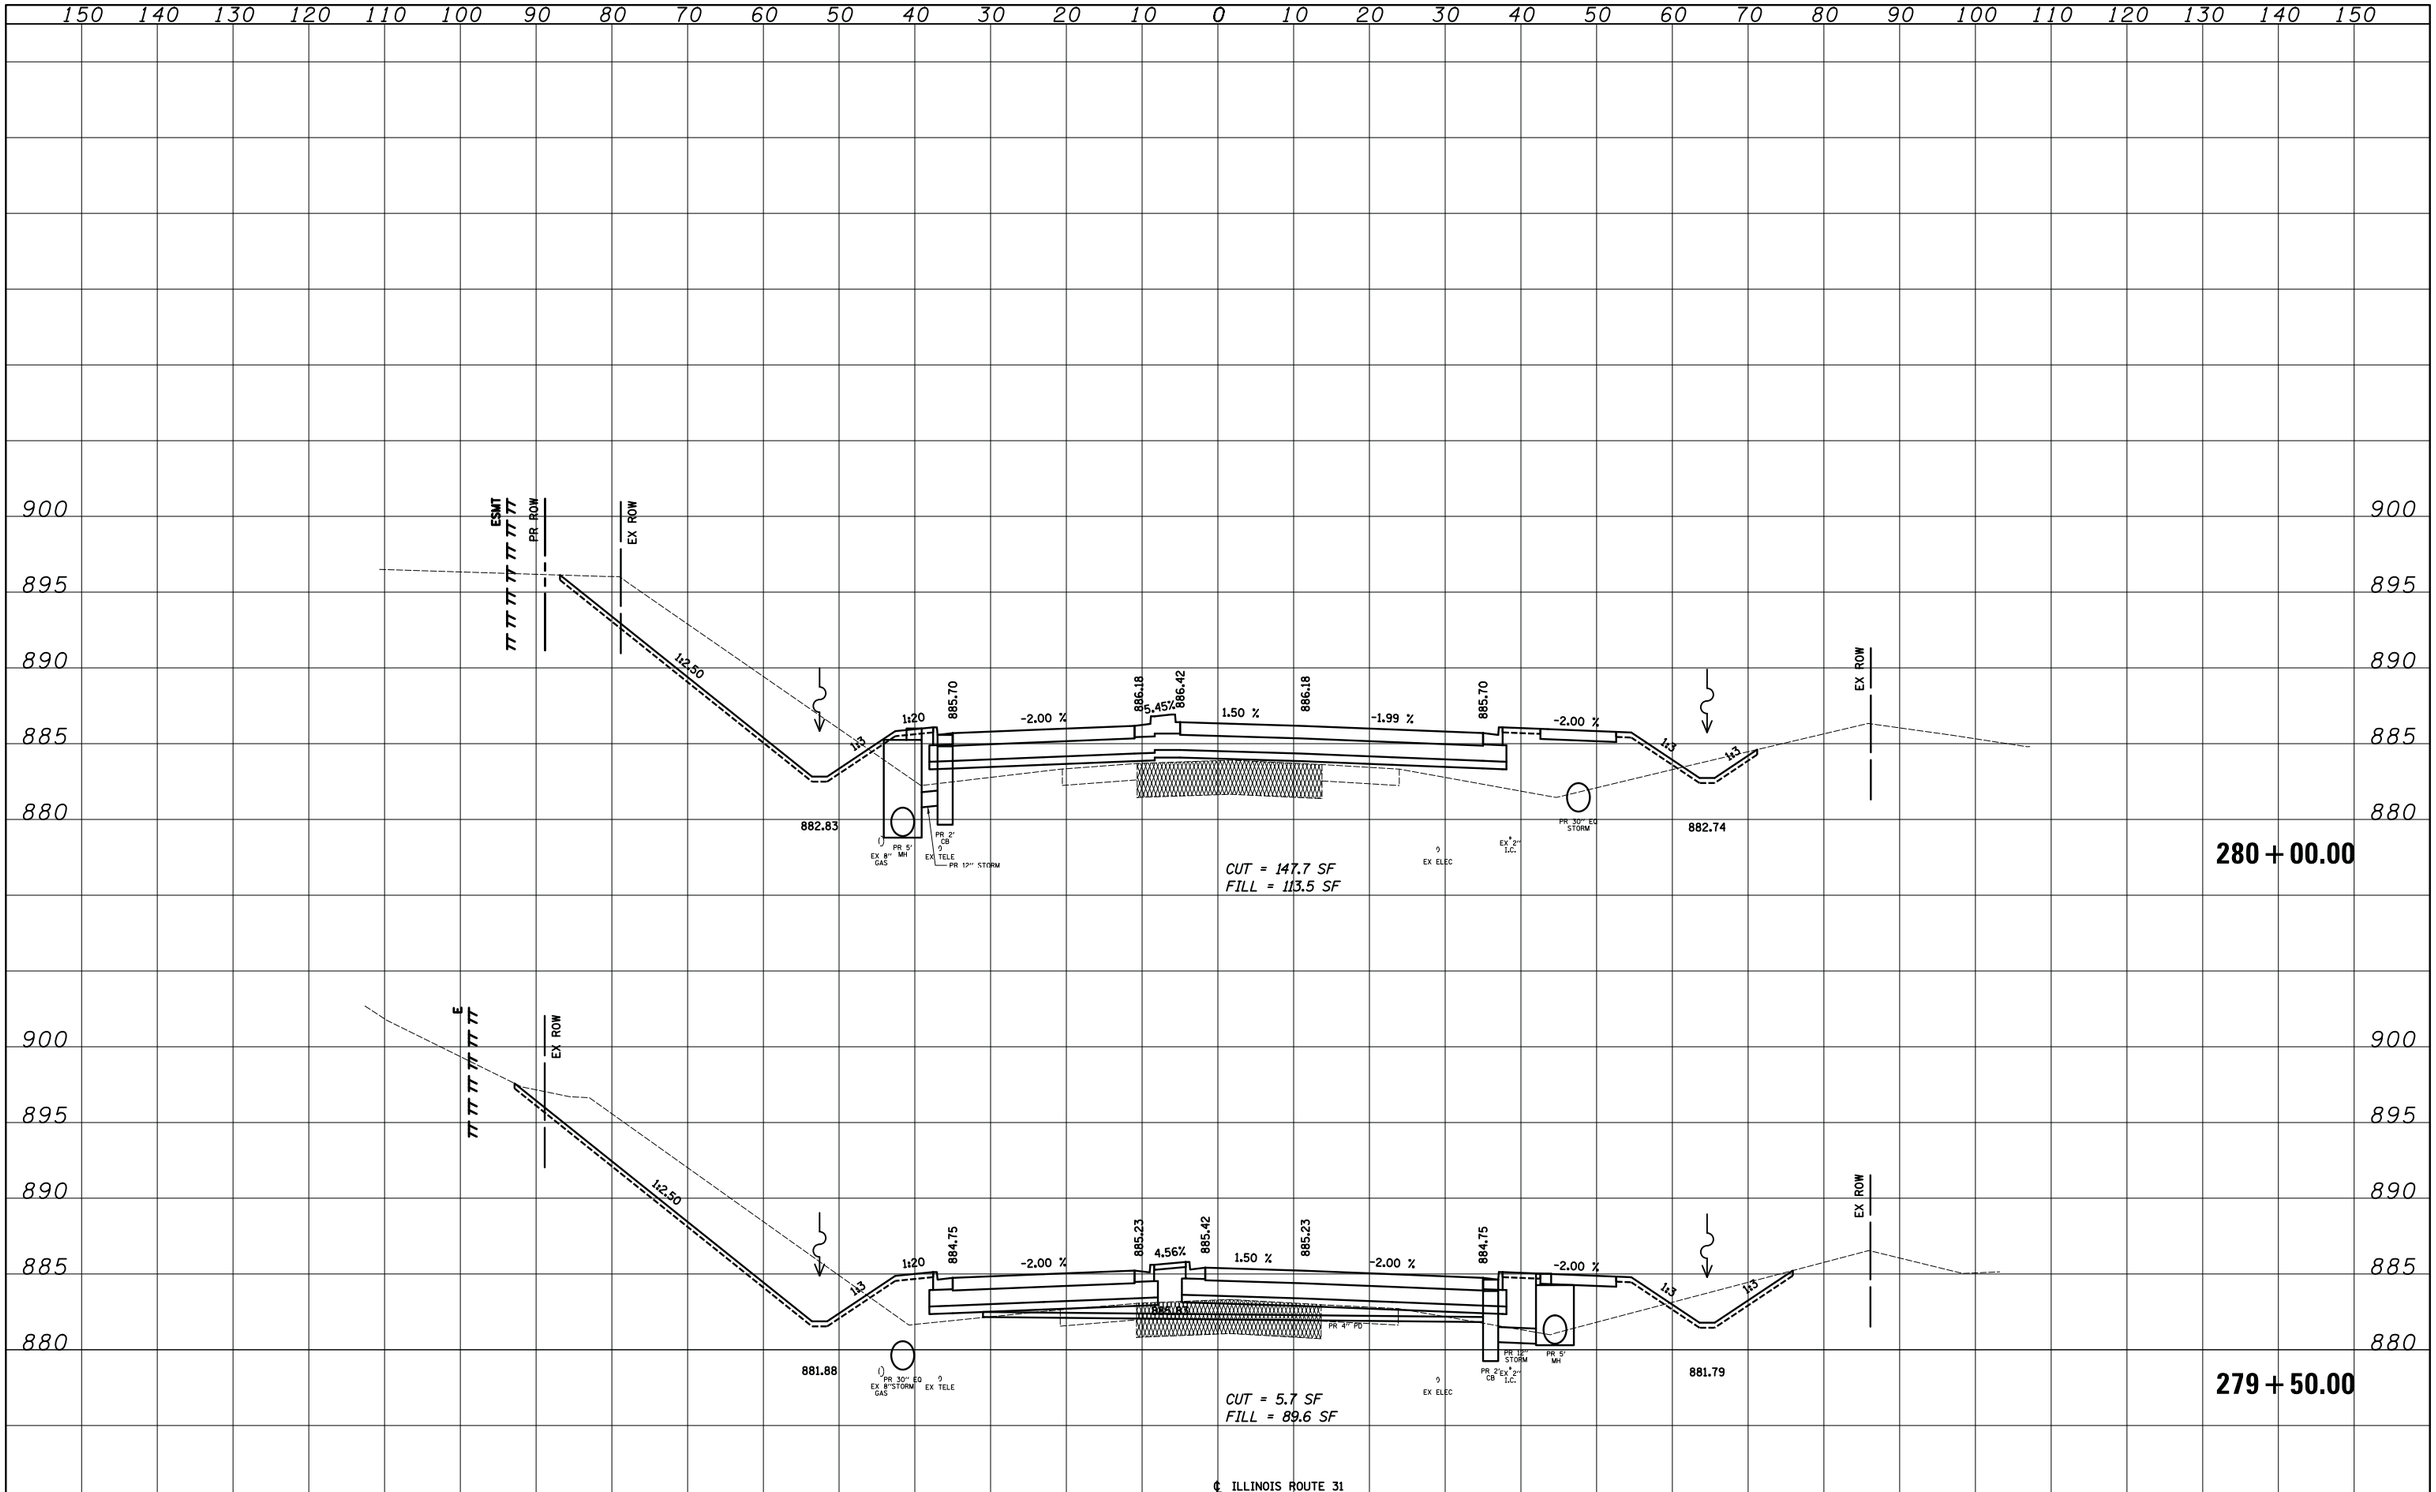

FINAL SURVEY		BY	DATE
NOTE BOOK	SURVEYED		
	PLOTTED		
	TEMPLATE		
	AREAS		
NO.	AREAS CHECKED		

ORIGINAL SURVEY		BY	DATE
NOTE BOOK	SURVEYED		
	PLOTTED		
	TEMPLATE		
	AREAS		
NO.	AREAS CHECKED		

FILE NAME = ...\2278NG-sht-xsshtØ8.dgn	USER NAME = kwh	DESIGNED - KWH	REVISED -
		DRAWN - KWH	REVISED -
	PLOT SCALE = 10.0000 ' / in.	CHECKED - GAB	REVISED -
	PLOT DATE = 8/5/2013	DATE - 06/24/2013	REVISED -

STATE OF ILLINOIS
DEPARTMENT OF TRANSPORTATION

CROSS SECTIONS

SCALE: | SHEET NO. 8 OF 46 SHEETS | STA. 279+50.00 TO STA. 280+00.00

F.A.U. RTE.	SECTION	COUNTY	TOTAL SHEETS	SHEET NO.
3887	18W&RS-5 (12)	McHENRY	151	113

CONTRACT NO. 60V72

FED. ROAD DIST. NO. 1 | ILLINOIS | FED. AID PROJECT