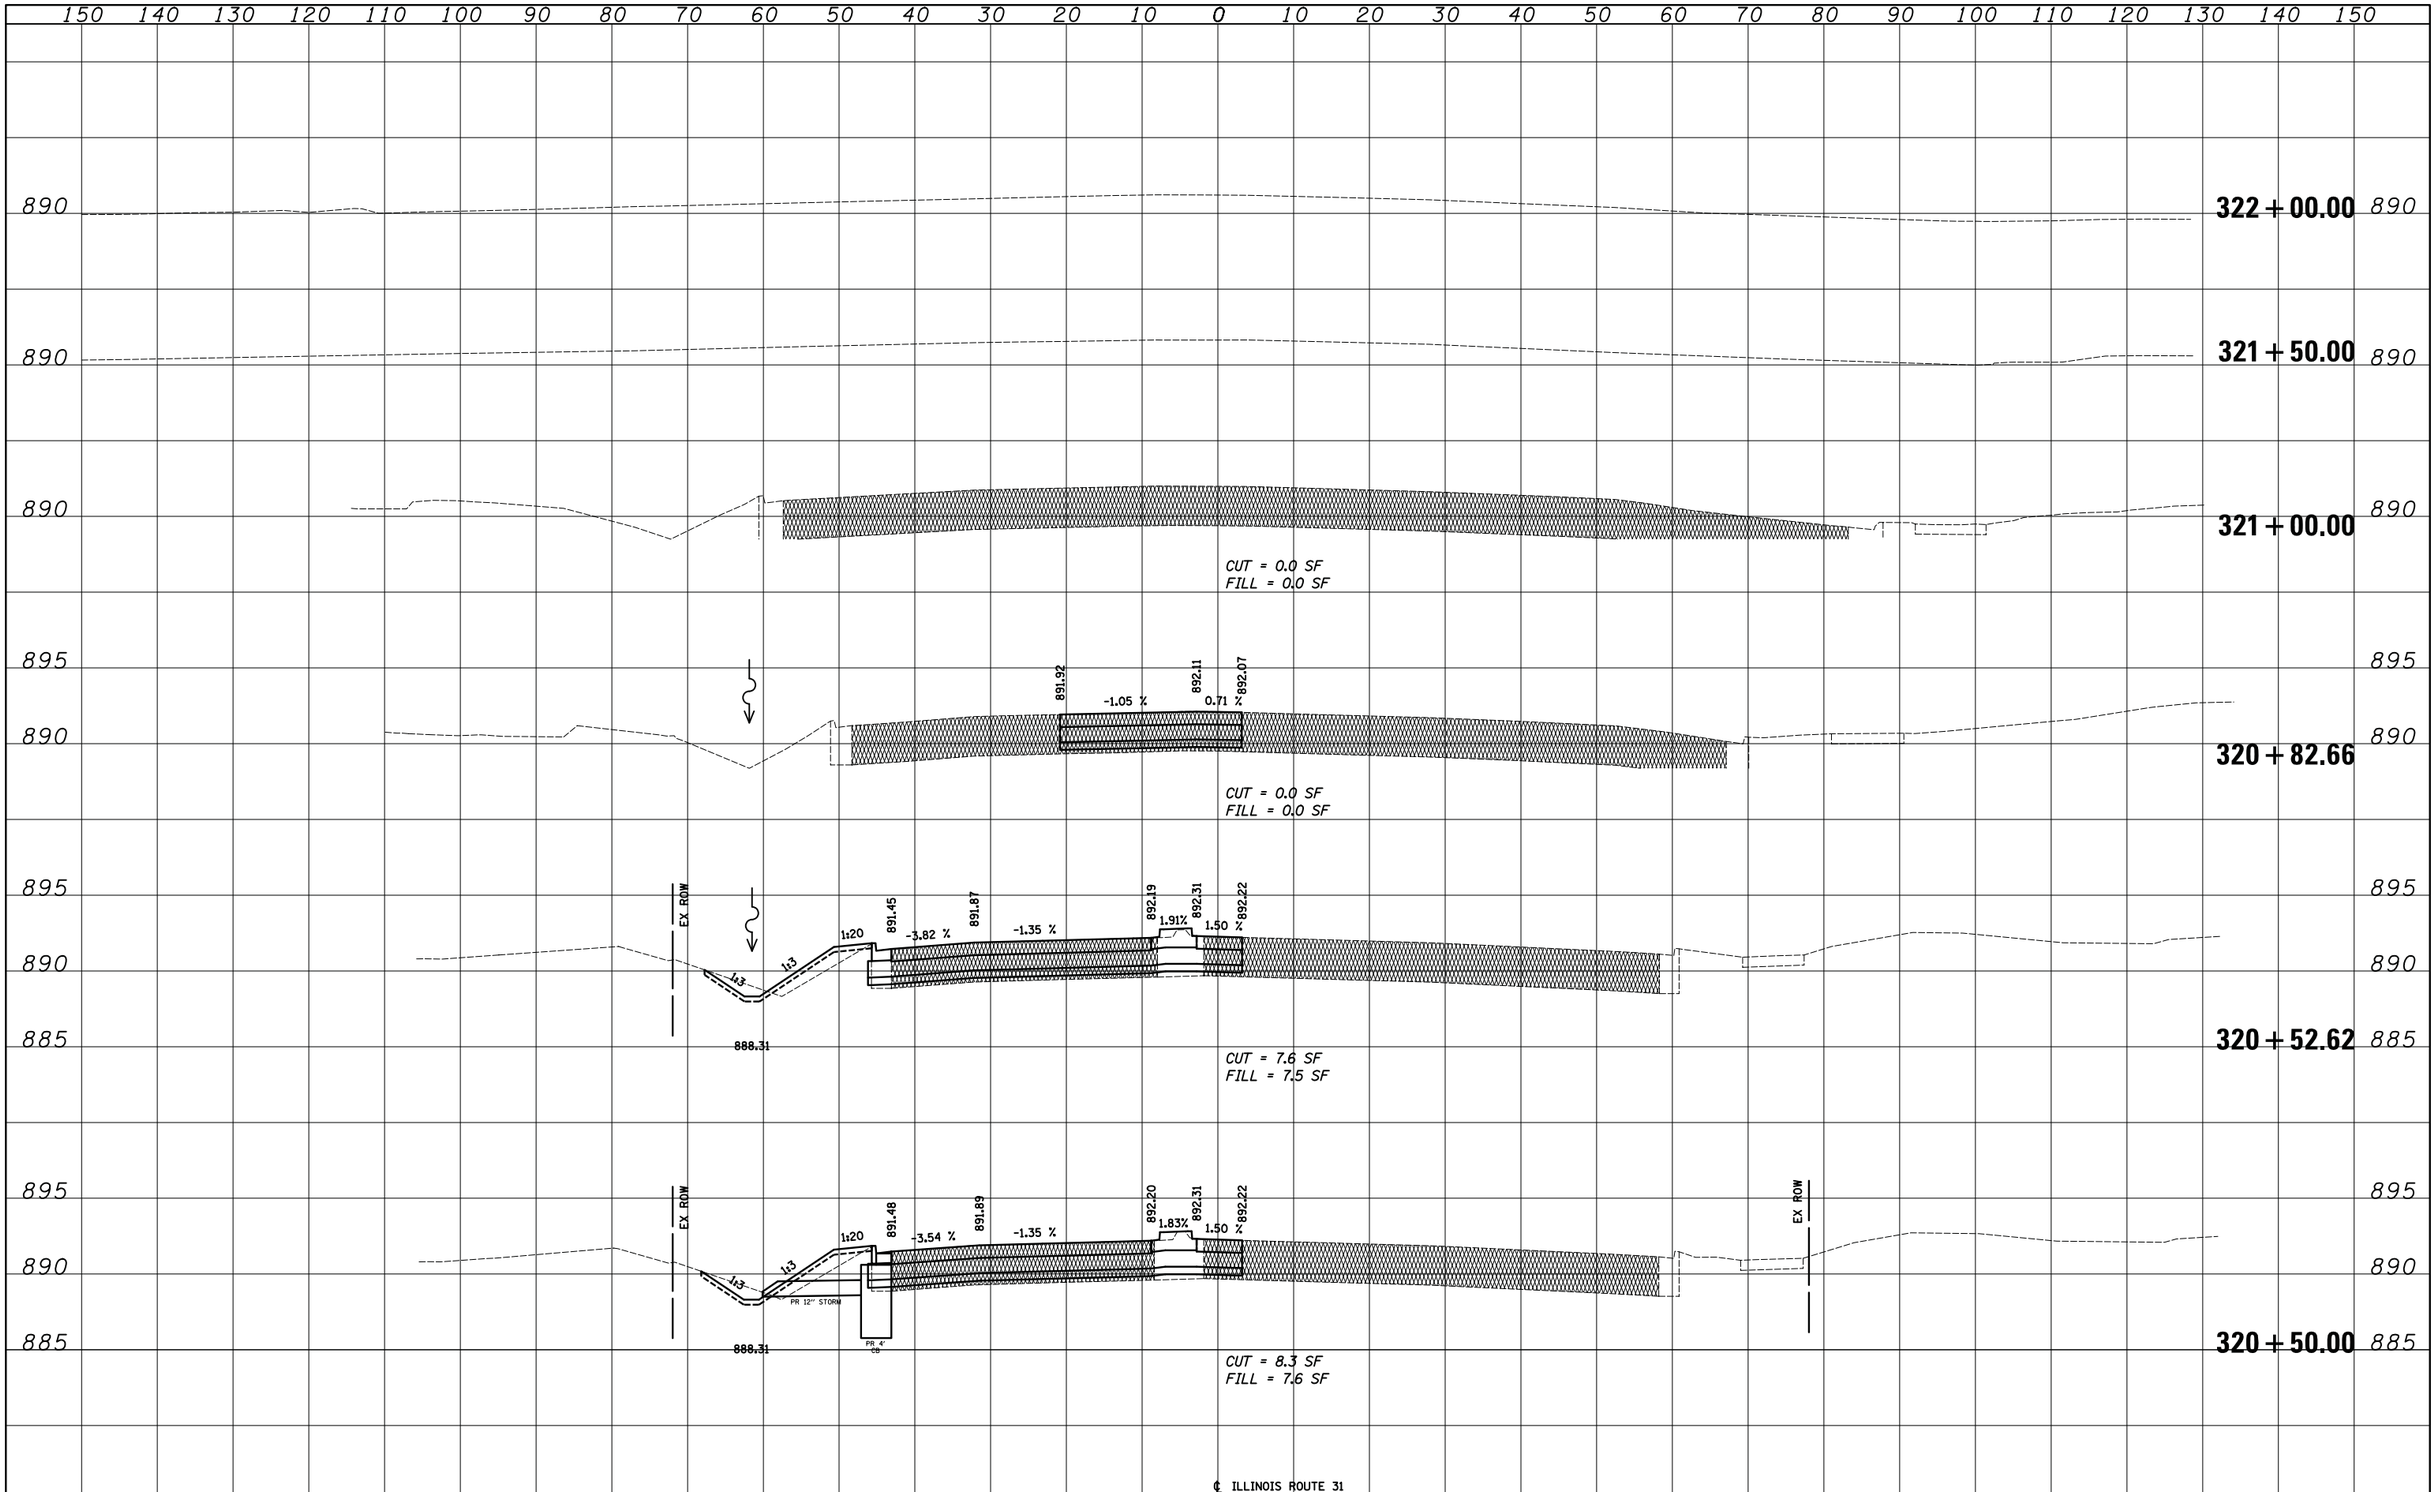

FINAL SURVEY	BY	DATE
SURVEYED		
PLOTTED		
TEMPLATE		
AREAS		
AREAS CHECKED		
NOTE BOOK		
NO.		

ORIGINAL SURVEY	BY	DATE
SURVEYED		
PLOTTED		
TEMPLATE		
AREAS		
AREAS CHECKED		
NOTE BOOK		
NO.		

FILE NAME = ...\2278NG-sht-xssht46.dgn	USER NAME = kwh	DESIGNED - KWH	REVISED -
		DRAWN - KWH	REVISED -
	PLOT SCALE = 10.0000 ' / in.	CHECKED - GAB	REVISED -
	PLOT DATE = 8/5/2013	DATE - 06/24/2013	REVISED -

STATE OF ILLINOIS
DEPARTMENT OF TRANSPORTATION

CROSS SECTIONS

SCALE: | SHEET NO. 46 OF 46 SHEETS | STA. 320+50.00 TO STA. 321+00.00

F.A.U. RTE.	SECTION	COUNTY	TOTAL SHEETS	SHEET NO.
3887	18W&RS-5 (12)	McHENRY	151	151

CONTRACT NO. 60V72

FED. ROAD DIST. NO. 1 | ILLINOIS | FED. AID PROJECT