NOTES:

1. ALL EXISTING ROADWAY LIGHTING EQUIPMENT REMOVED SHALL BE RETURNED TO THE VILLAGE OF OAK LAWN PUBLIC WORKS DEPARTMENT. (SEE NOTE #1 ON PROPOSED ROADWAY LIGHTING MODIFICATION PLAN) ALL TEMPORARY LIGHTING SHALL BE INSTALLED AND OPERATIONAL BEFORE EXISTING LIGHTING IS REMOVED. TEMPORARY LIGHTING & EXISTING LIGHTING TO BE REMOVED SHALL NOT OPERATE TOGETHER.
2. EXISTING LIGHTING CONTROLLER "CD" LOCATED AT SW CORNER OF CICERO AVE & 92ND ST. SYSTEM IS 240/480V-1Ø WITH 240V LUMINAIRES

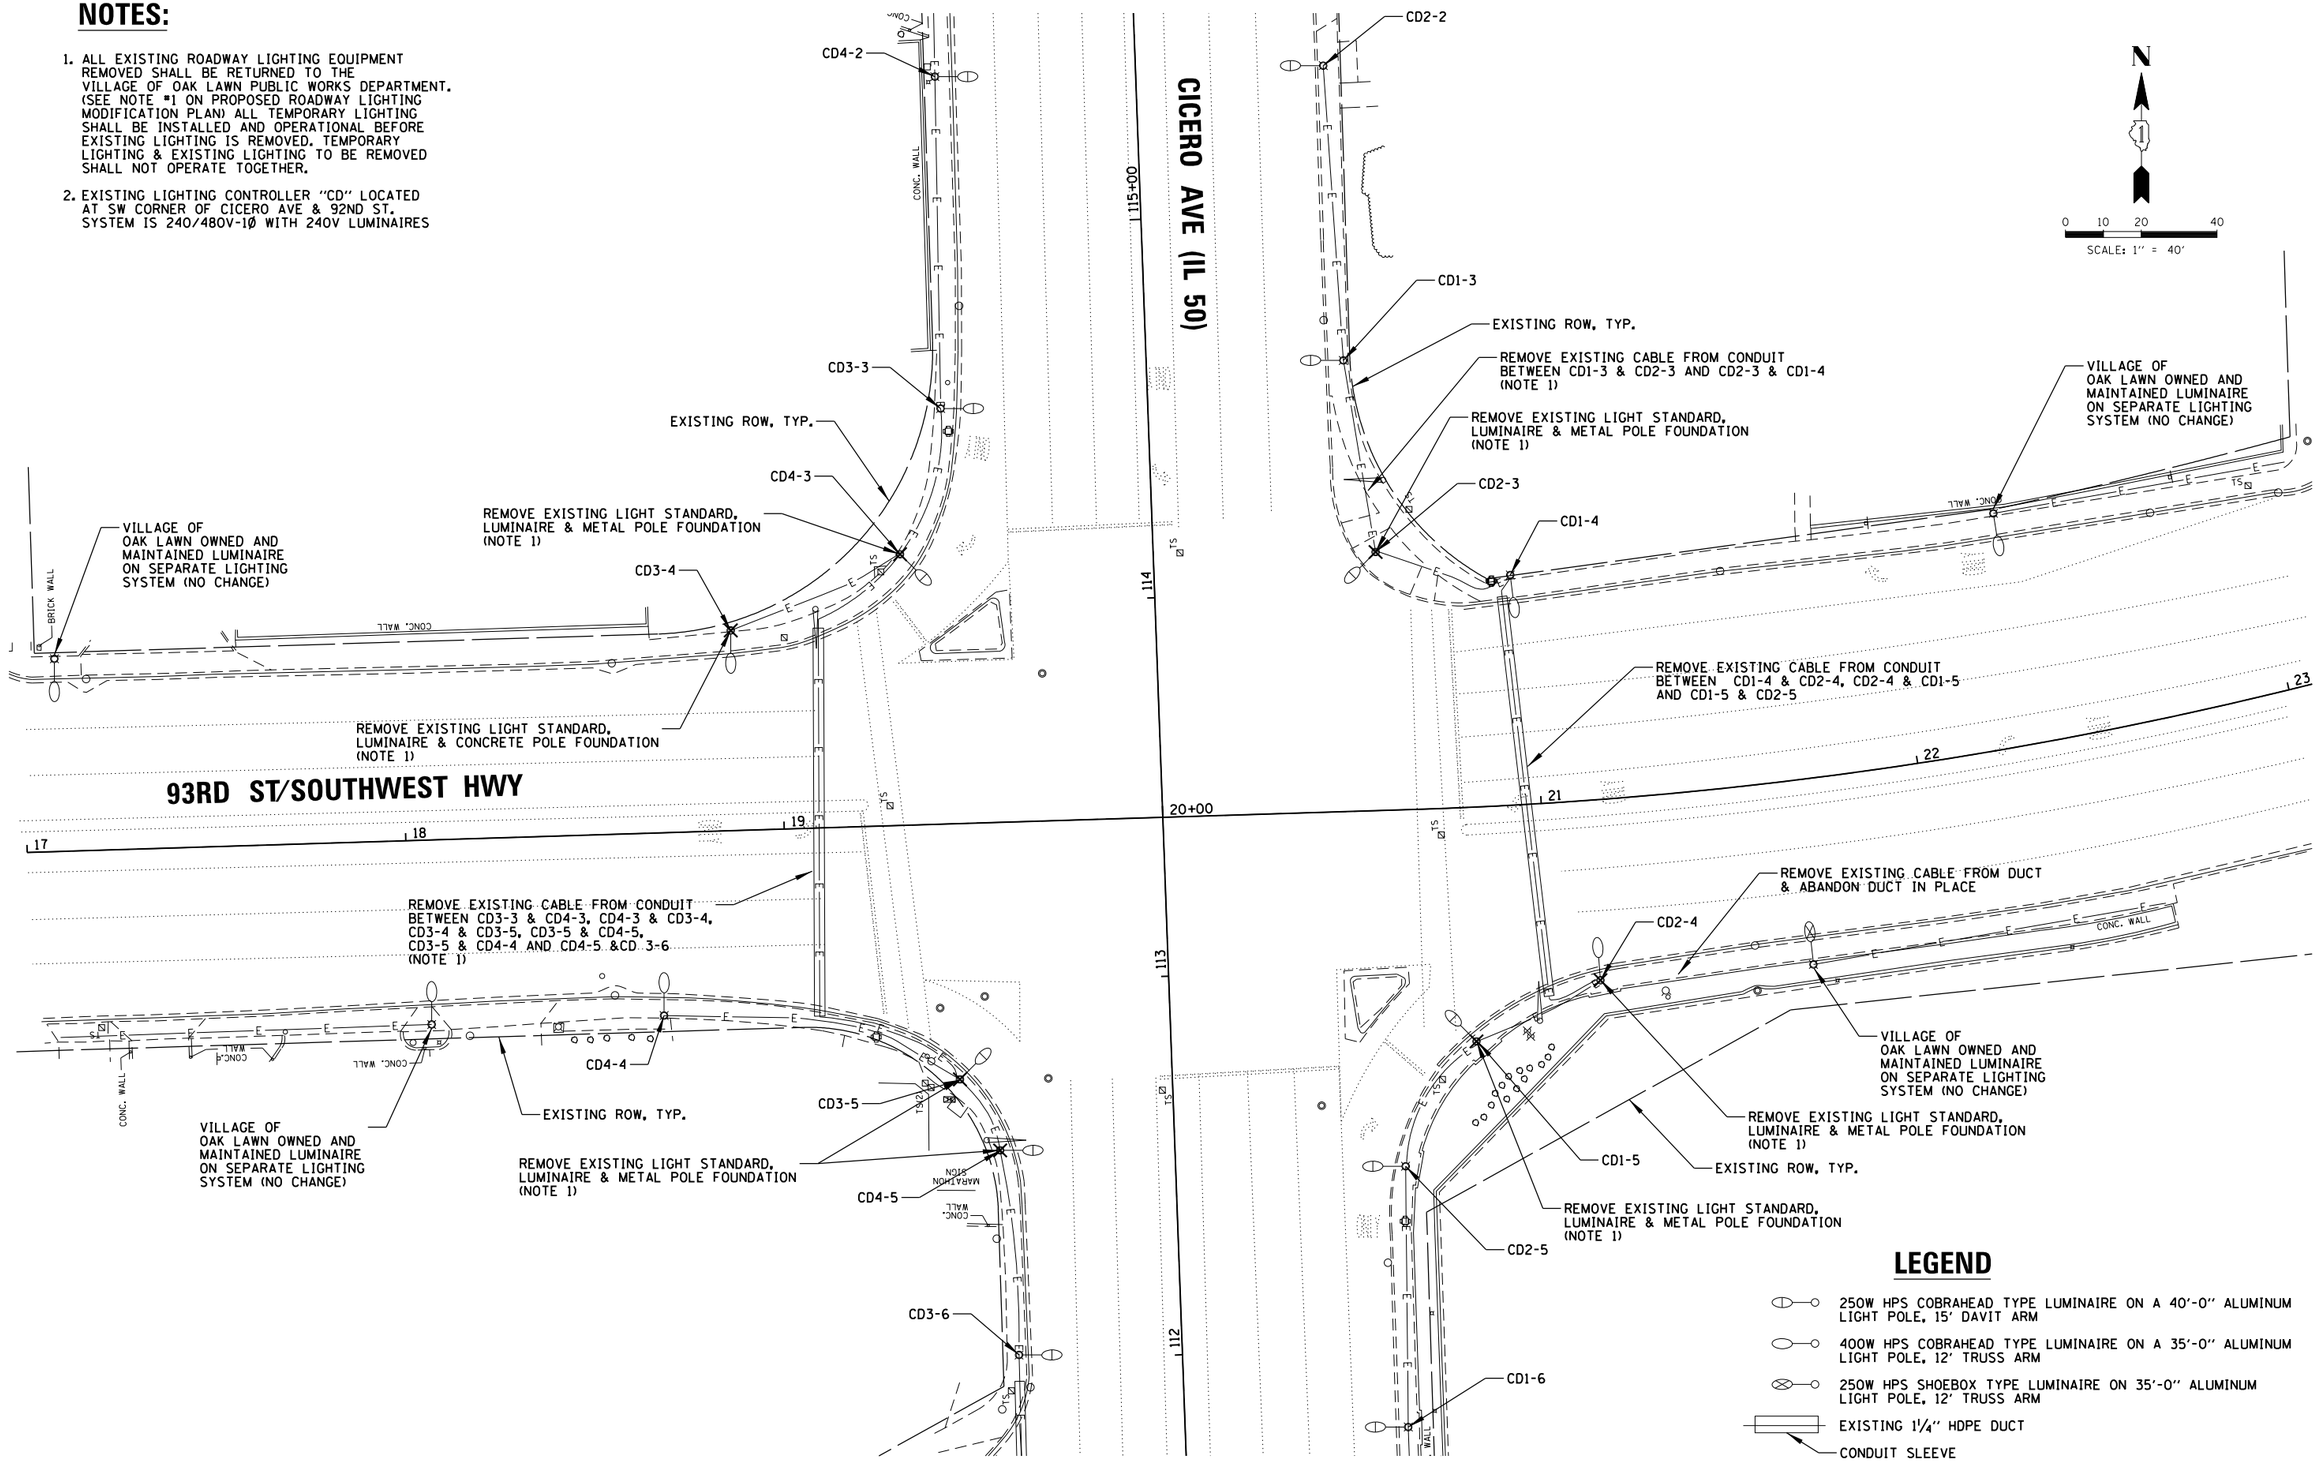

LEGEND

- 250W HPS COBRAHEAD TYPE LUMINAIRE ON A 40'-0" ALUMINUM LIGHT POLE, 15' DAVIT ARM
- 400W HPS COBRAHEAD TYPE LUMINAIRE ON A 35'-0" ALUMINUM LIGHT POLE, 12' TRUSS ARM
- 250W HPS SHOEBOX TYPE LUMINAIRE ON 35'-0" ALUMINUM LIGHT POLE, 12' TRUSS ARM
- EXISTING 1¼" HDPE DUCT
- CONDUIT SLEEVE

CHRISTOPHER B. BURKE ENGINEERING LTD.
9575 West Higgins Road, Suite 600
Rosemont, Illinois 60018
(847) 823-0500

PLAN: SURVEYED / PLOTTED / ALIGNMENT CHECKED / RT. OF WAY CHECKED / CADD FILE NAME / NOTE BOOK NO. / BY / DATE

PROFILE: SURVEYED / PLOTTED / GRADES CHECKED / B.M. NOTED / STRUCTURE NOTAT'NS CH'KD / NOTE BOOK NO. / BY / DATE

FILE NAME = N:\Idot\130116\Work Order 13018 - IL50SWHwy\Mech\EX_130116_02.SHT	USER NAME = fbariso	DESIGNED - GAH	REVISED -
		DRAWN - LRR	REVISED -
	PLOT SCALE = 40'	CHECKED - AJD	REVISED -
	PLOT DATE = 1/22/2014	DATE -	REVISED -

STATE OF ILLINOIS
DEPARTMENT OF TRANSPORTATION

ROADWAY LIGHTING EXISTING CONDITIONS & REMOVAL PLAN

SCALE: | SHEET NO. OF SHEETS | STA. TO STA.

F.A.P. RTE.	SECTION	COUNTY	TOTAL SHEETS	SHEET NO.
350	461TS-2(13)	COOK	42	16

CONTRACT NO. 60X25

FED. ROAD DIST. NO. | ILLINOIS | FED. AID PROJECT