PLAN		BY	DATE
NOTE BOOK NO. ____	SURVEYED		
	PLOTTED		
	ALIGNMENT CHECKED		
	RT. OF WAY CHECKED		
	CADD FILE NAME		

PROFILE		BY	DATE
NOTE BOOK NO. ____	SURVEYED		
	PLOTTED		
	GRADES CHECKED		
	BM. NOTED		
	STRUCTURE NOTATNS CHKD		

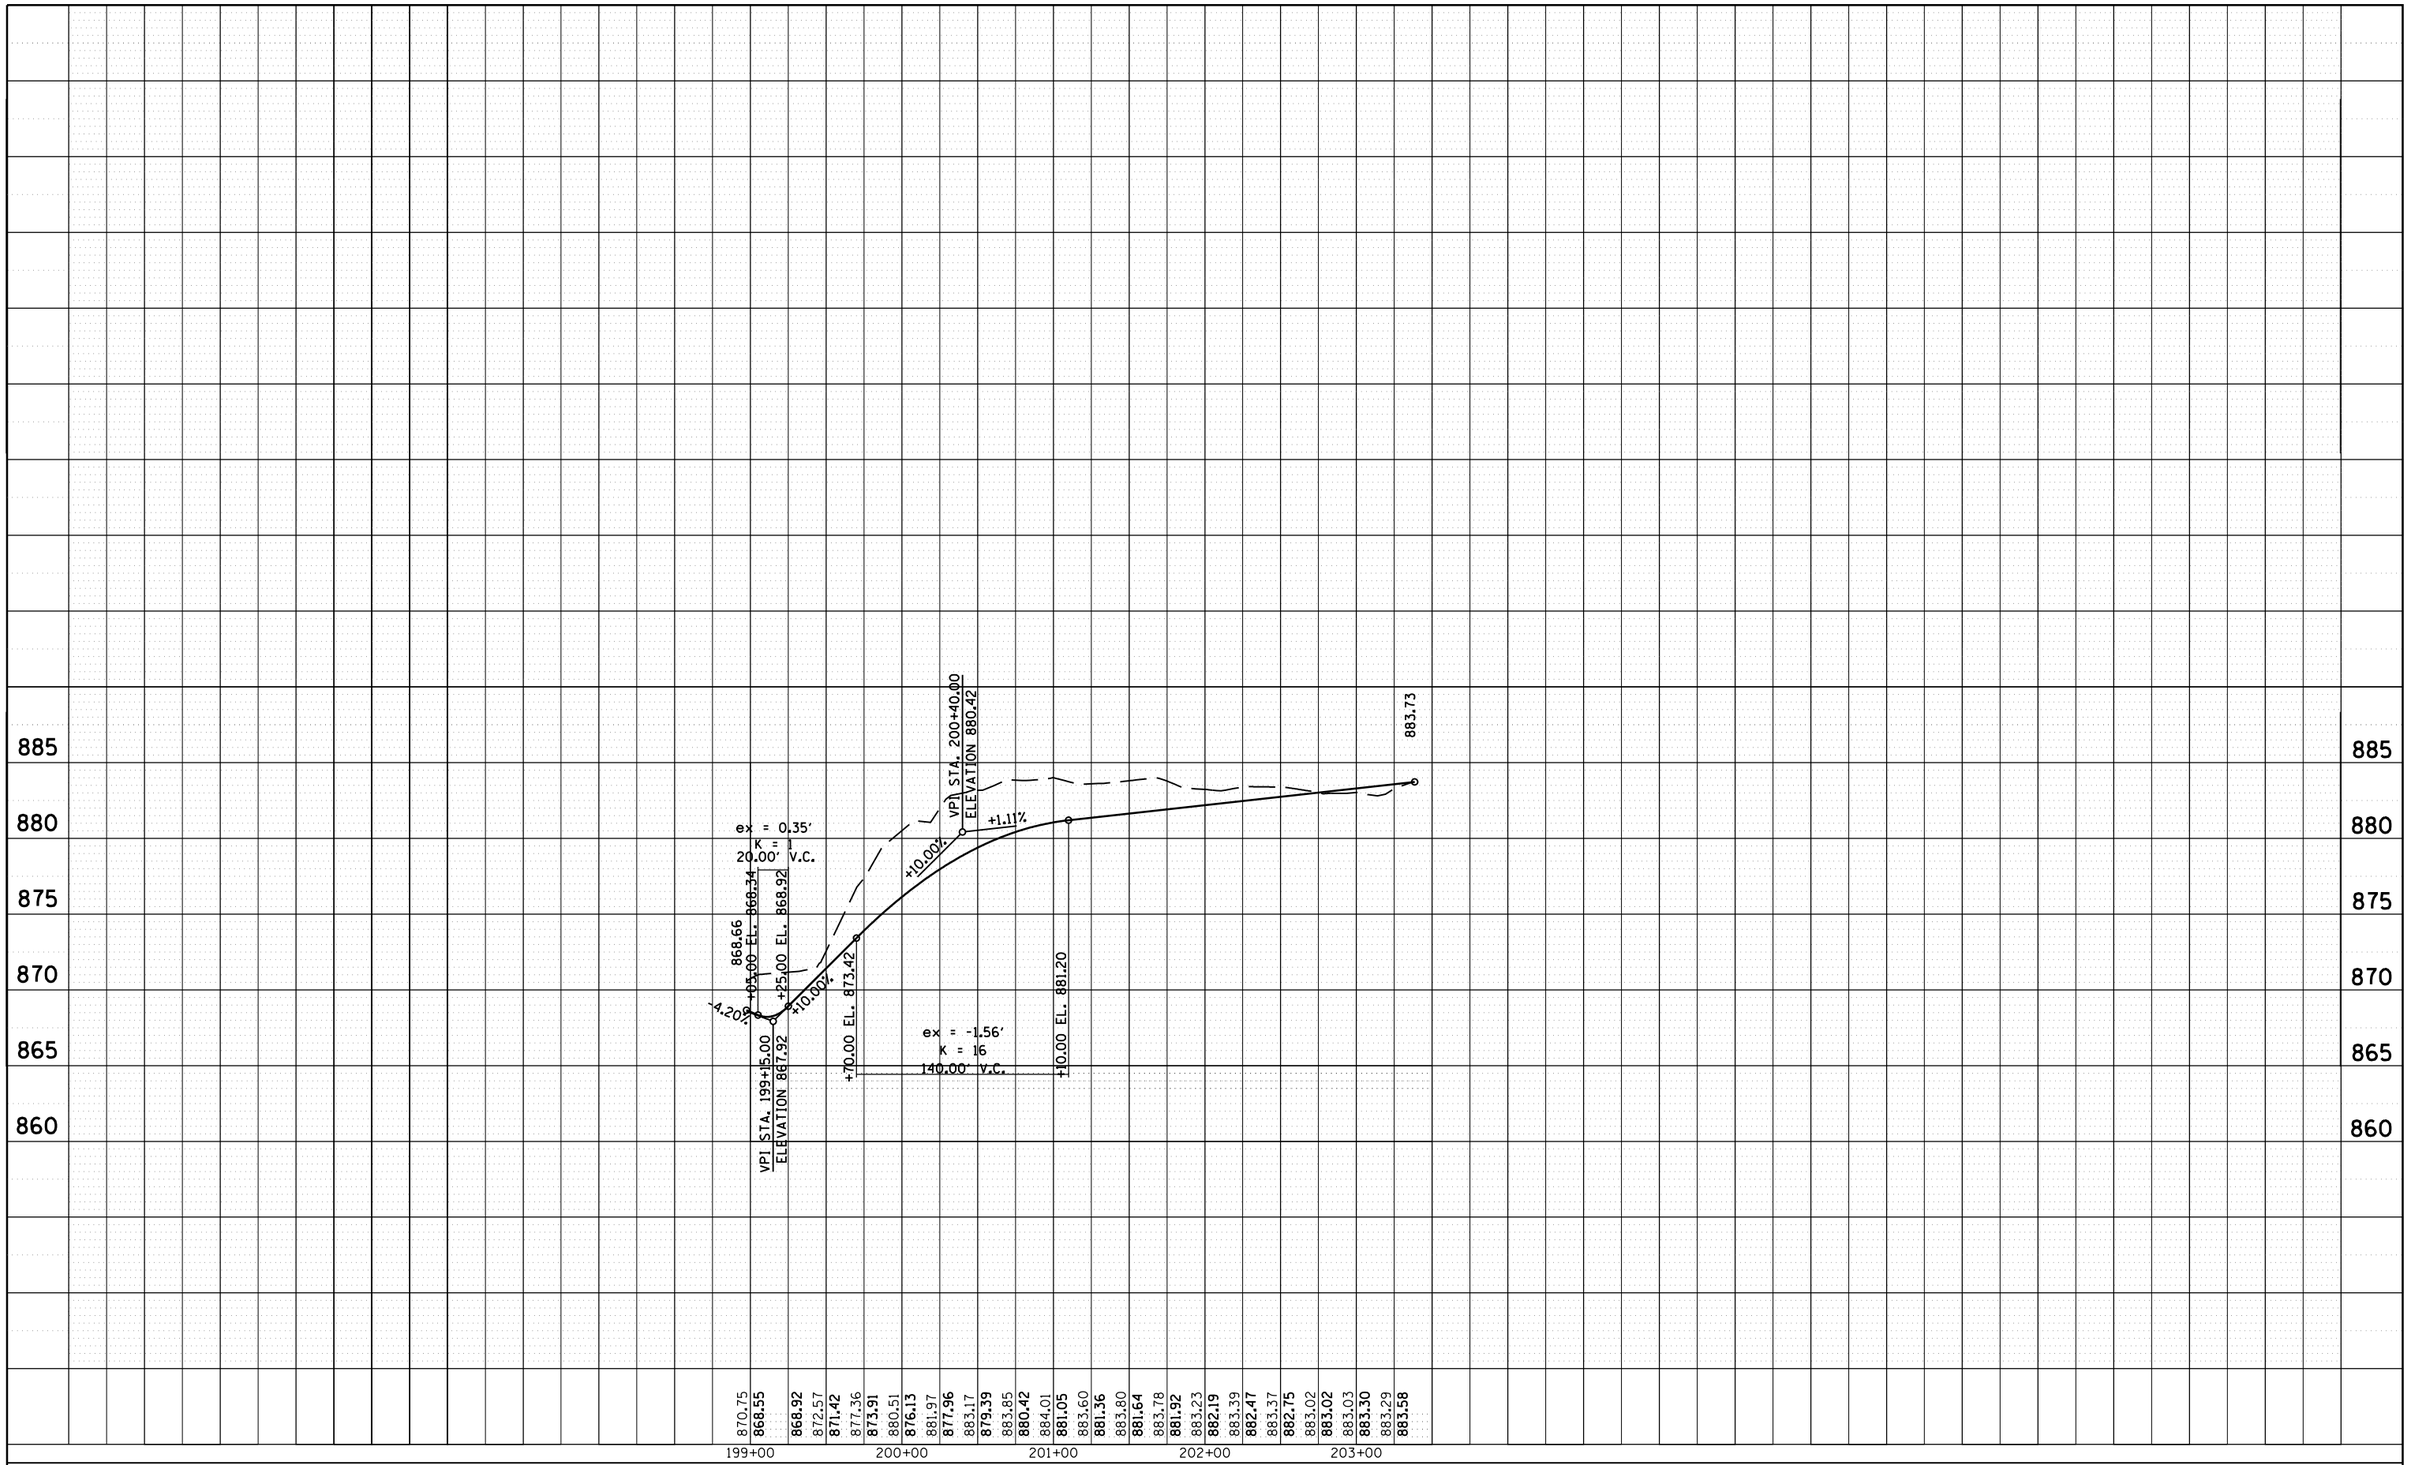

FILE NAME =	USER NAME = rundbladerr	DESIGNED -	REVISED -
c:\pw_work\pwidot\rundbladerrr\d0331854\D264H70-sht-profile-08.dgn		DRAWN -	REVISED -
	PLOT SCALE = 100.0000 FT / in.	CHECKED -	REVISED -
Default	PLOT DATE = Thu Dec 12 14:49:36 2013	DATE -	REVISED -

STATE OF ILLINOIS
DEPARTMENT OF TRANSPORTATION

ERTZ PRIVATE ENTRANCE
PROFILE

SCALE: | SHEET OF SHEETS | STA. TO STA.

F.A.P RTE.	SECTION	COUNTY	TOTAL SHEETS	SHEET NO.
734	77R-1	WINNEBAGO	179	45

CONTRACT NO. 64H70

ILLINOIS FED. AID PROJECT