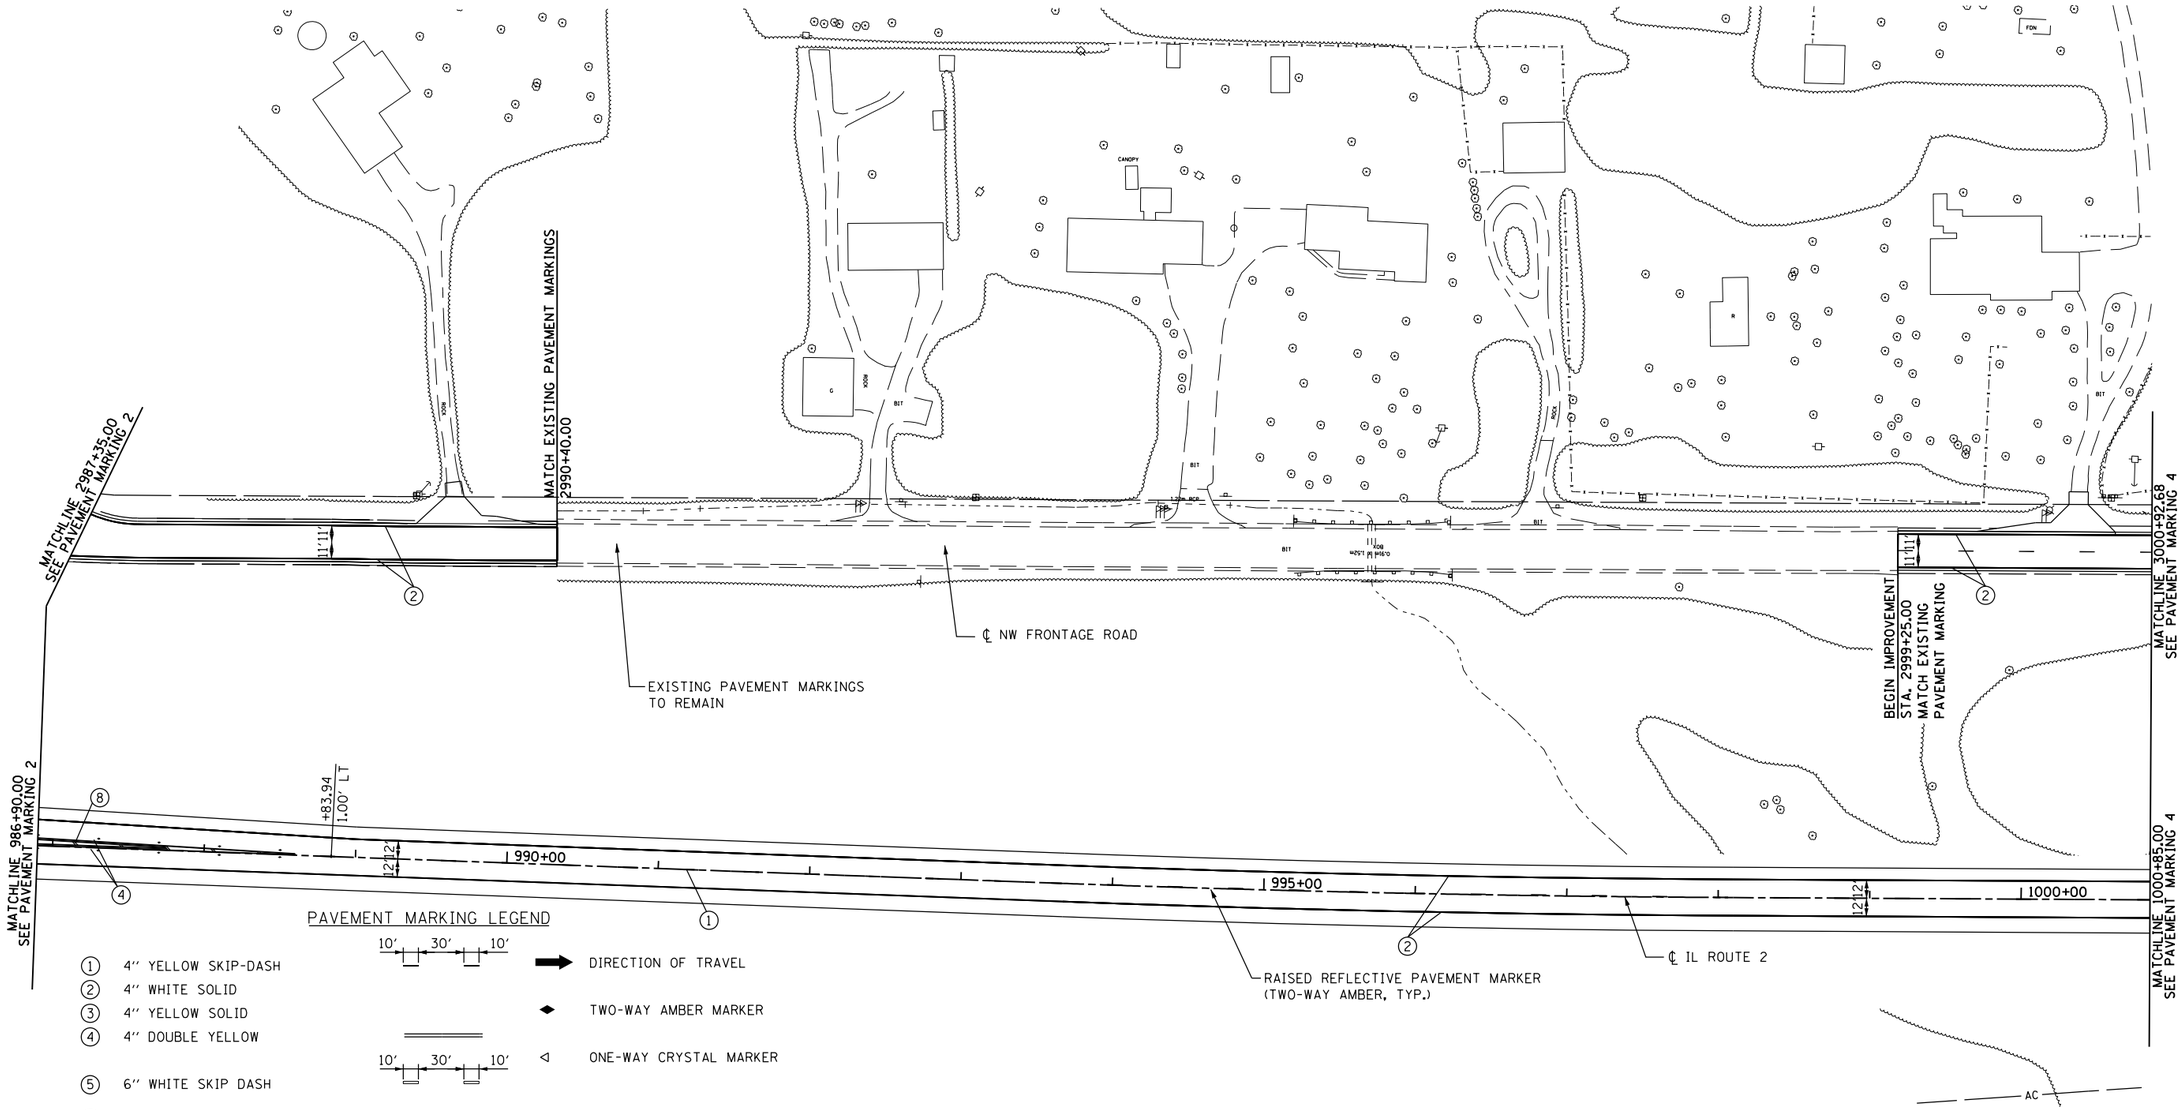

PAVEMENT MARKING LEGEND

1. 4" YELLOW SKIP-DASH
2. 4" WHITE SOLID
3. 4" YELLOW SOLID
4. 4" DOUBLE YELLOW
5. 6" WHITE SKIP DASH
6. 8" WHITE SOLID
7. 12" WHITE DIAGONAL (20' C-C.) (MINIMUM 5 DIAGONALS)
8. 12" YELLOW DIAGONAL (30' C-C)
9. 24" WHITE STOP BAR
10. ARROWS
11. 12" YELLOW DIAGONAL (20' C-C)

10' 30' 10' — DIRECTION OF TRAVEL

TWO-WAY AMBER MARKER

10' 30' 10' — ONE-WAY CRYSTAL MARKER

20' 45°

30' 45°

NOTES:

1. FOR ALL PAINTED ISLANDS, SEE DISTRICT STANDARD 93.4.
2. FOR ALL PAINTED MEDIANS, SEE DISTRICT STANDARD 41.1.
3. FOR STANDARD SPACING AND LOCATION OF RAISED REFLECTIVE PAVEMENT MARKERS, SEE IDOT HIGHWAY STANDARD 781001.
4. ALL PAVEMENT MARKINGS SHALL BE AS SHOWN ON ON DISTRICT STANDARD 41.1.

FILE NAME = c:\pw_work\pwidot\rundbladerrr\d0331852\D264H70-sht-pmk-03.dgn	USER NAME =	DESIGNED - RDT	REVISED -
		DRAWN - RDT	REVISED -
	PLOT SCALE =	CHECKED - GC	REVISED -
	PLOT DATE =	DATE - 10/05/2012	REVISED -

STATE OF ILLINOIS
DEPARTMENT OF TRANSPORTATION

ILLINOIS ROUTE 2
PAVEMENT MARKING 3

SCALE: 1"=50' | SHEET NO. 83 OF 179 SHEETS | STA. 986+90 TO STA. 1000+85

F.A.P. RTE.	SECTION	COUNTY	TOTAL SHEETS	SHEET NO.
734	77R-1	WINNEBAGO	179	83
		CONTRACT NO. 64H70		
	ILLINOIS	FED. AID PROJECT		