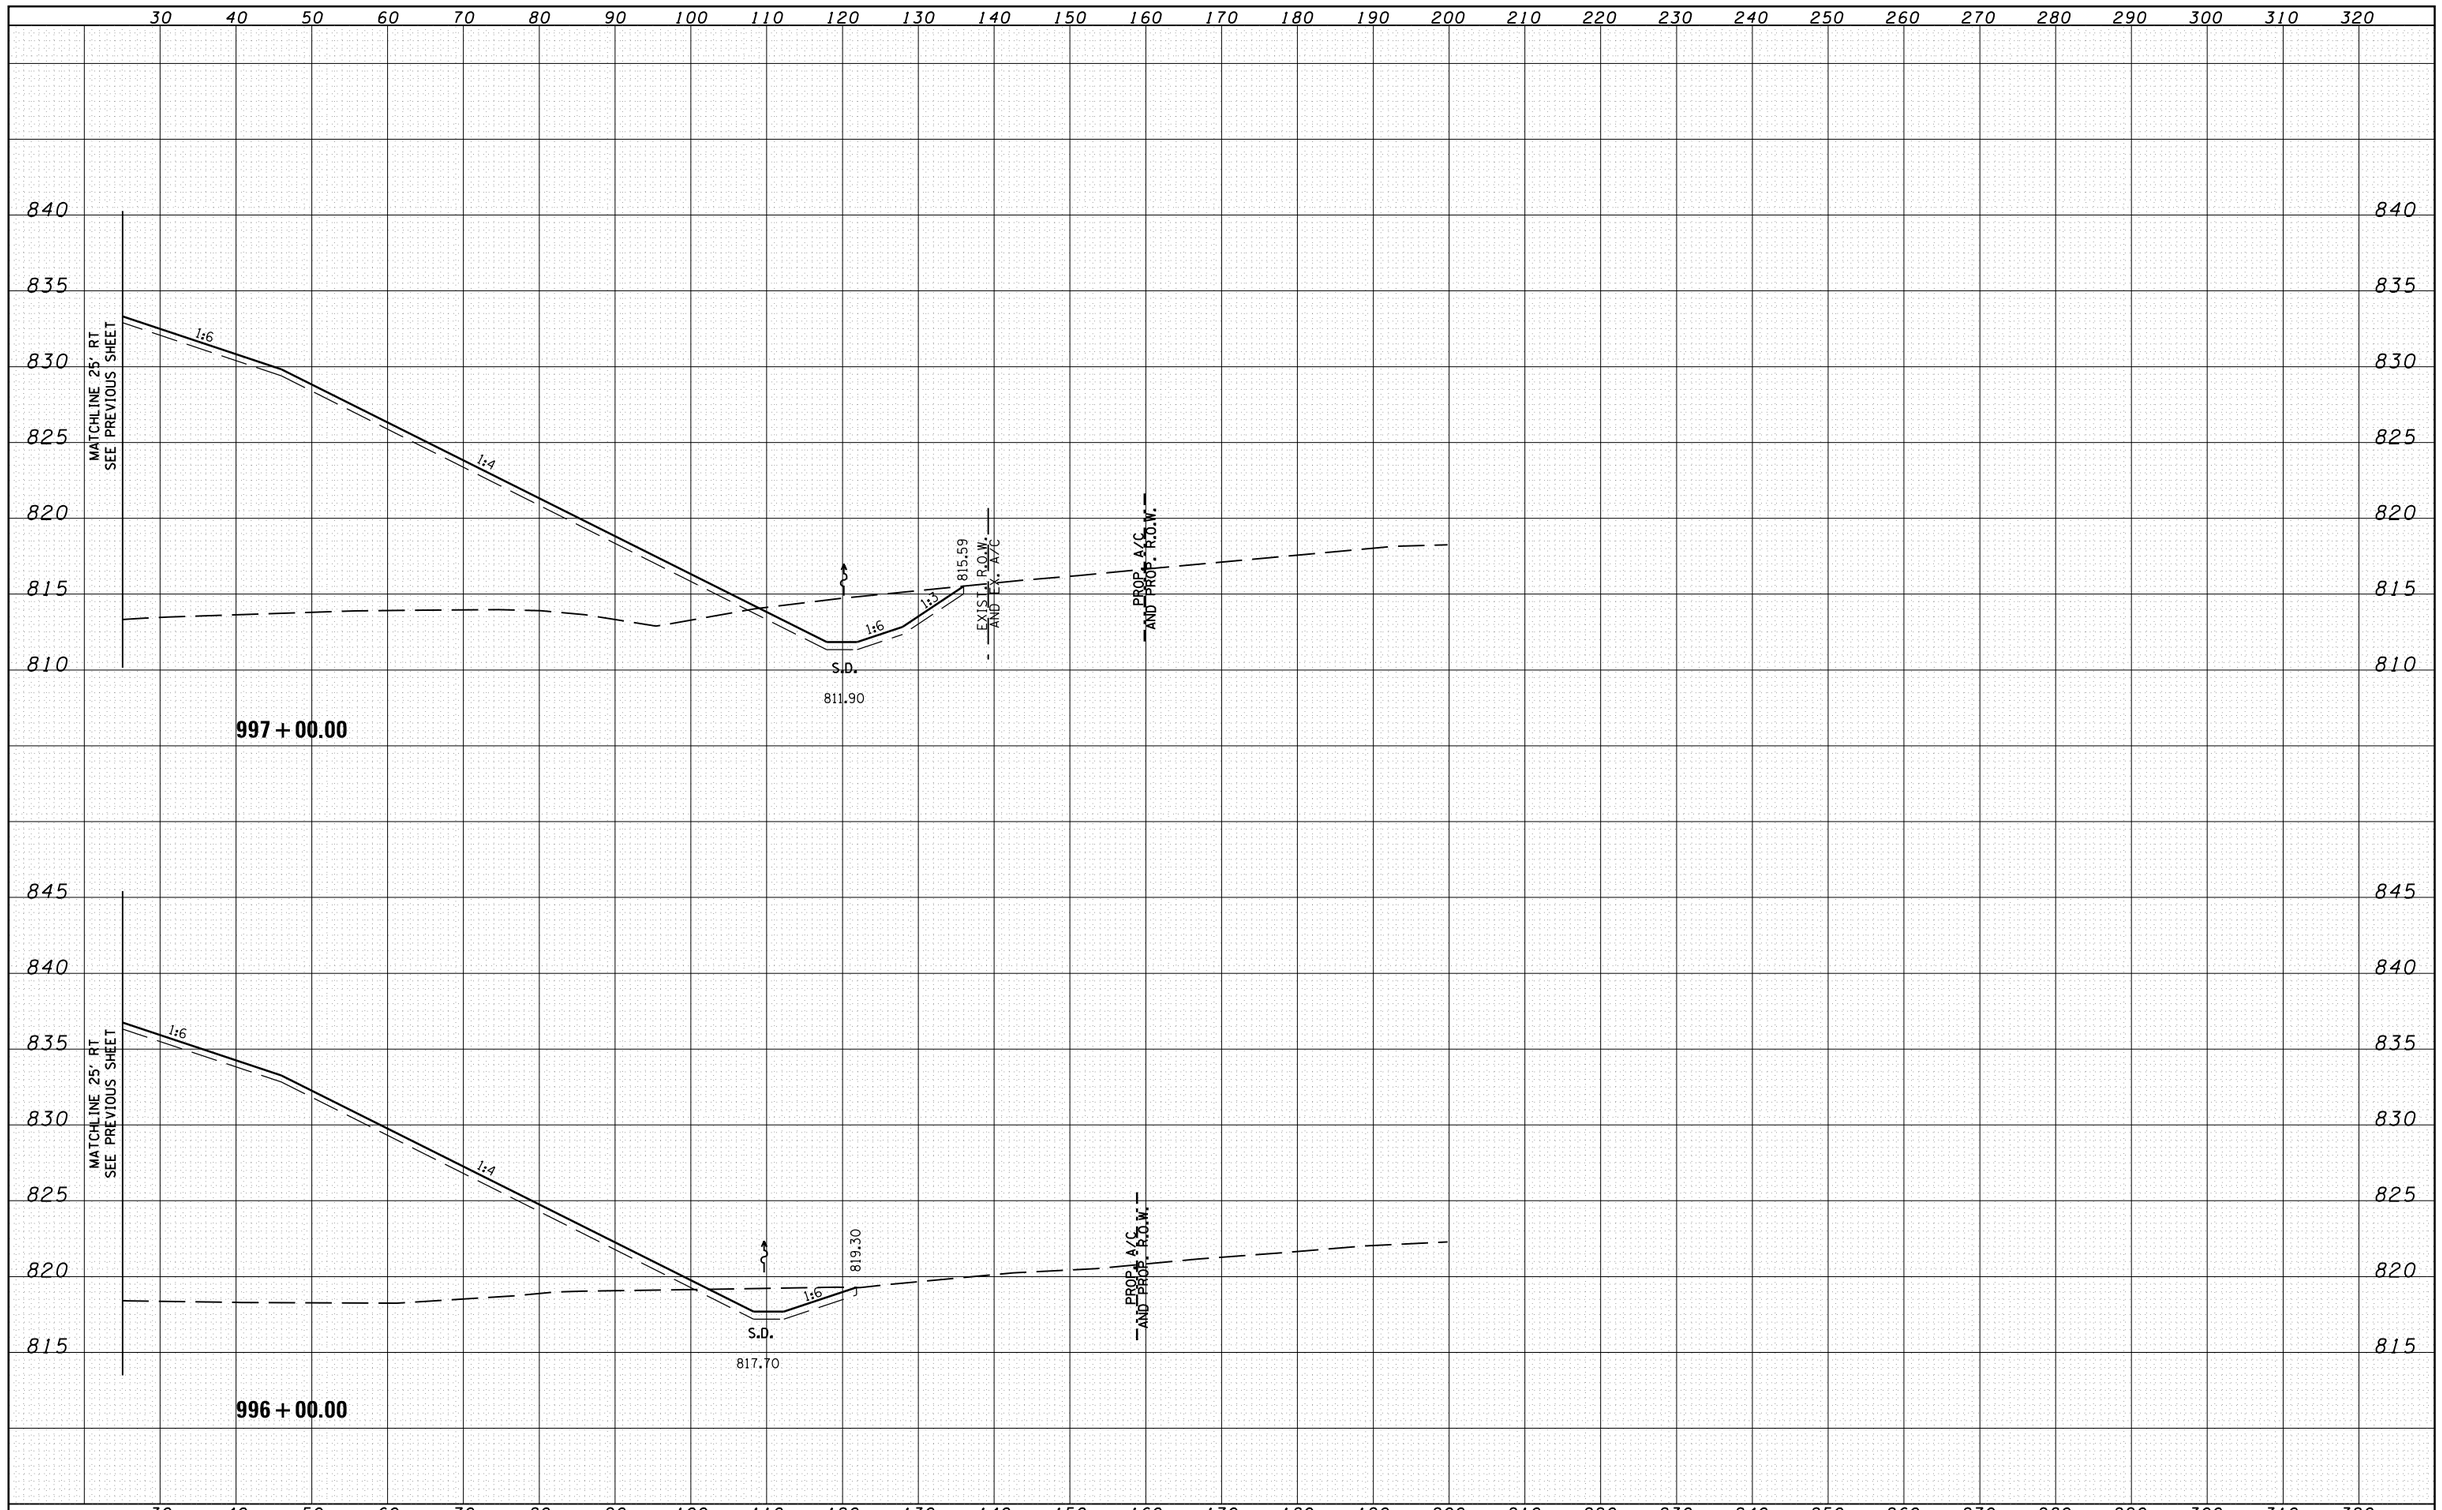

FINAL SURVEY	BY	DATE
SURVEYED		
PLOTTED		
TYPED DATE		
NOTE BOOK		
NO.	AREAS	AREAS CHECKED

ORIGINAL SURVEY	BY	DATE
SURVEYED		
PLOTTED		
TYPED DATE		
NOTE BOOK		
NO.	AREAS	AREAS CHECKED

FILE NAME = c:\pw_work\pwidot\rundbladerrr\d0331836\D264H70-sht-xssht-IL_Route_2_Staging.dgn	USER NAME =	DESIGNED - RDT	REVISED -
		DRAWN - RDT	REVISED -
	PLOT SCALE =	CHECKED - GC	REVISED -
	PLOT DATE =	DATE - 10/05/2012	REVISED -

STATE OF ILLINOIS
DEPARTMENT OF TRANSPORTATION

ILLINOIS ROUTE 2
TEMPORARY PAVEMENT CROSS SECTIONS

H:1''=10' SCALE:V:1''=5' SHEET NO. 1 OF 1 SHEETS STA. 996+00.00 TO STA. 997+00.00

F.A.P. RTE.	SECTION	COUNTY	TOTAL SHEETS	SHEET NO.
734	77R-1	WINNEBAGO	179	172
		CONTRACT NO. 64H70		
	ILLINOIS	FED. AID PROJECT		