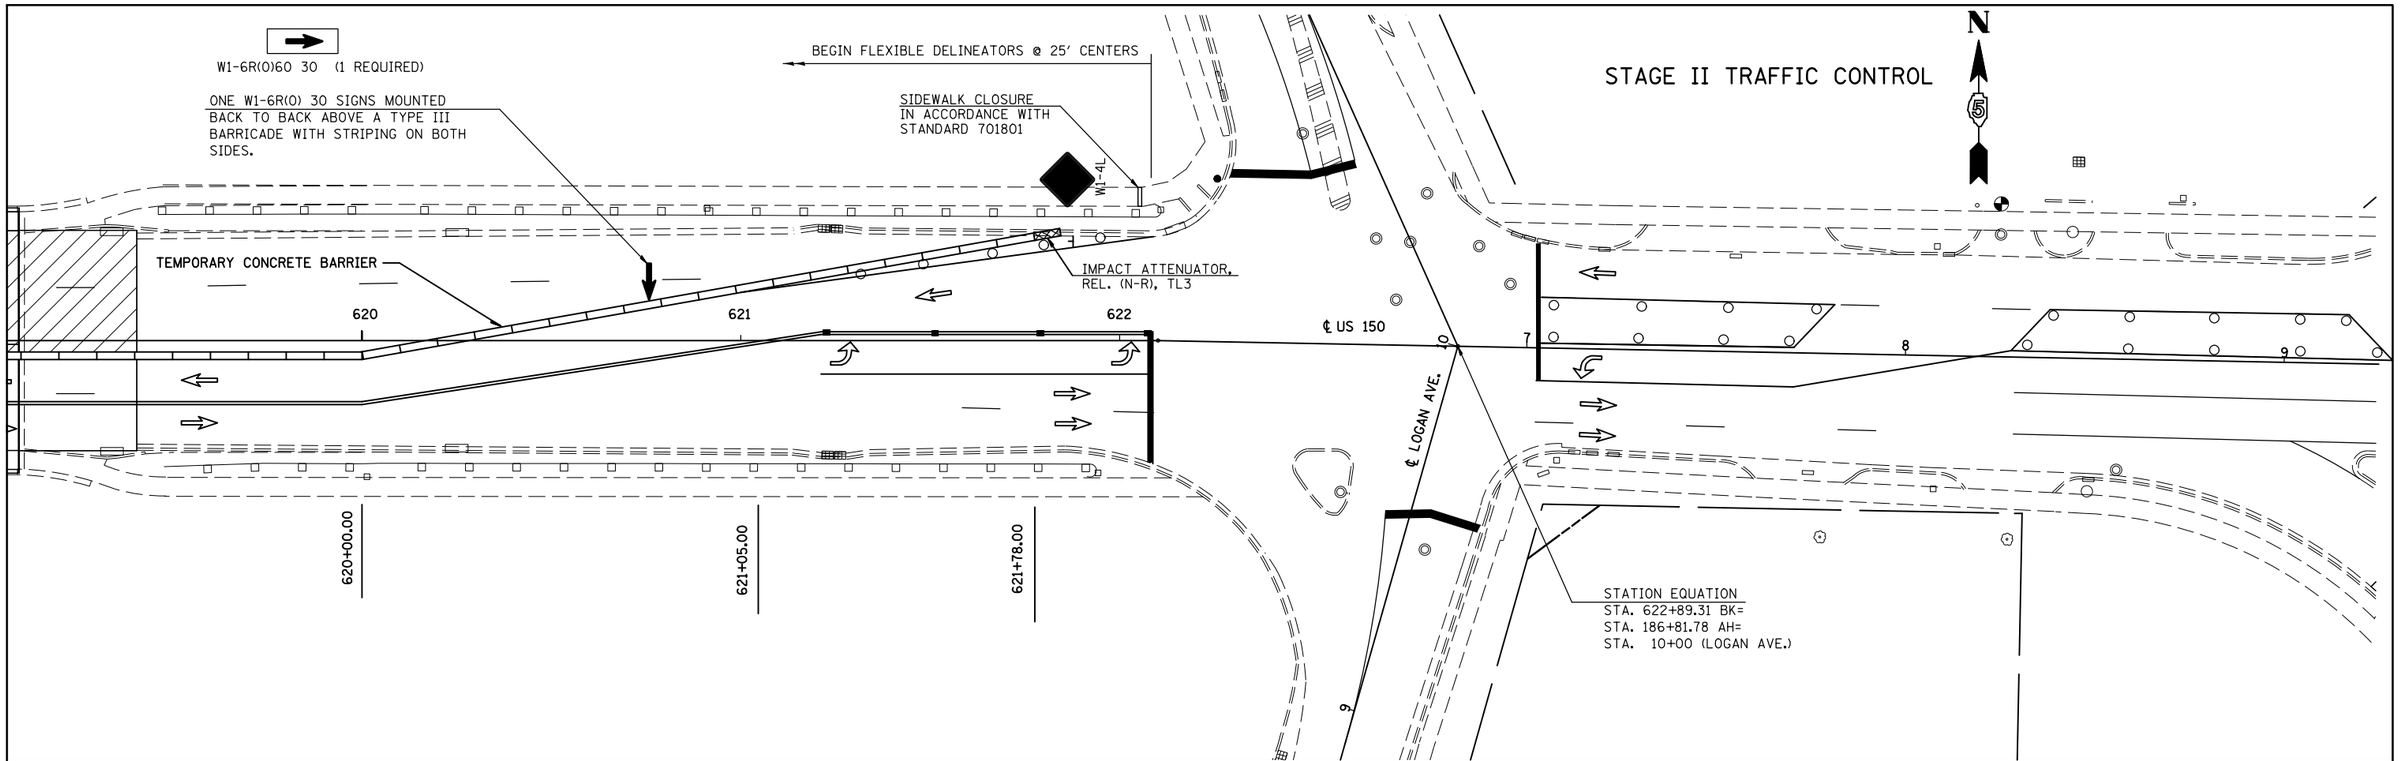

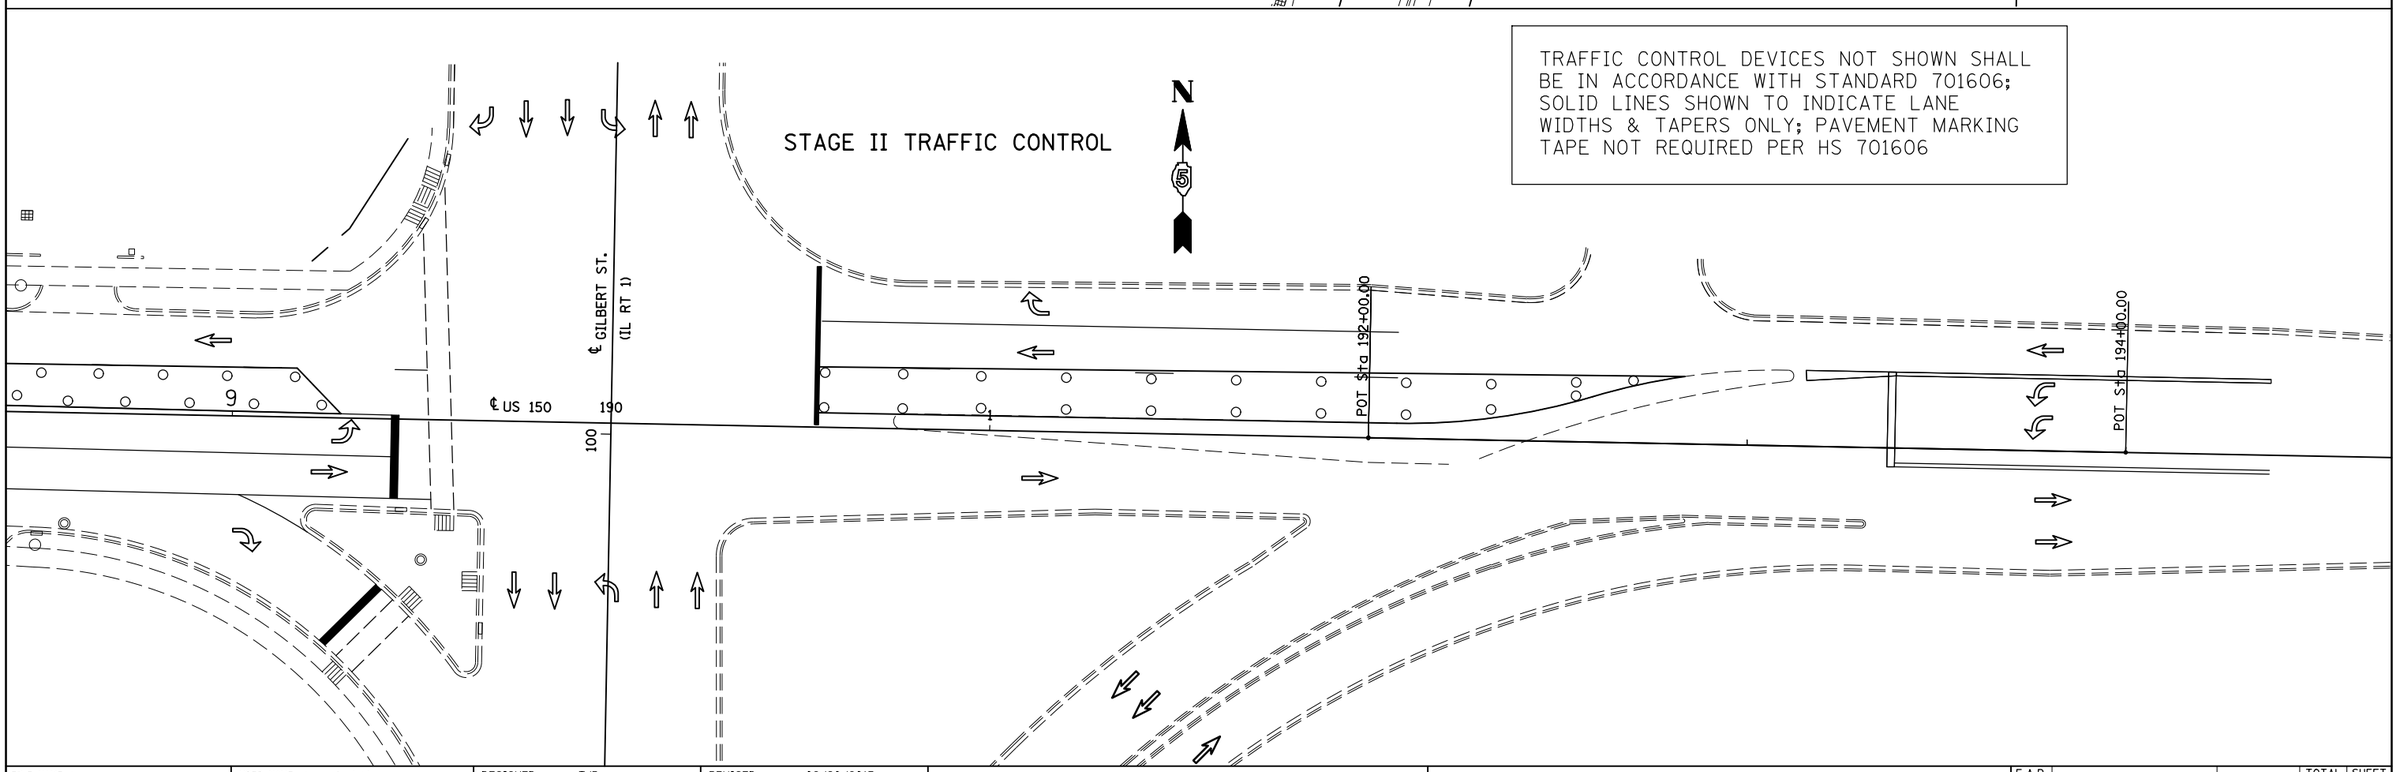

TRAFFIC CONTROL DEVICES NOT SHOWN SHALL BE IN ACCORDANCE WITH STANDARD 701606; SOLID LINES SHOWN TO INDICATE LANE WIDTHS & TAPERS ONLY; PAVEMENT MARKING TAPE NOT REQUIRED PER HS 701606

FILE NAME =	USER NAME = cearlockjd	DESIGNED - TJB	REVISED - 09/20/2013	STATE OF ILLINOIS DEPARTMENT OF TRANSPORTATION	STAGE II TRAFFIC CONTROL	F.A.P RTE.	SECTION	COUNTY	TOTAL SHEETS / SHEET NO.
c:\pw_work\pwidot\cearlockjd\d0299453\D670971-Sht-Staging.dgn		DRAWN -	REVISED -			729	(34Z-1B) I-2	VERMILION	25 / 23
	PLOT SCALE = 40.0000 ' / in.	CHECKED -	REVISED -					CONTRACT NO. 70971	
Default	PLOT DATE = 9/23/2013	DATE -	REVISED -		SCALE: SHEET OF SHEETS STA. TO STA.		ILLINOIS FED. AID PROJECT		