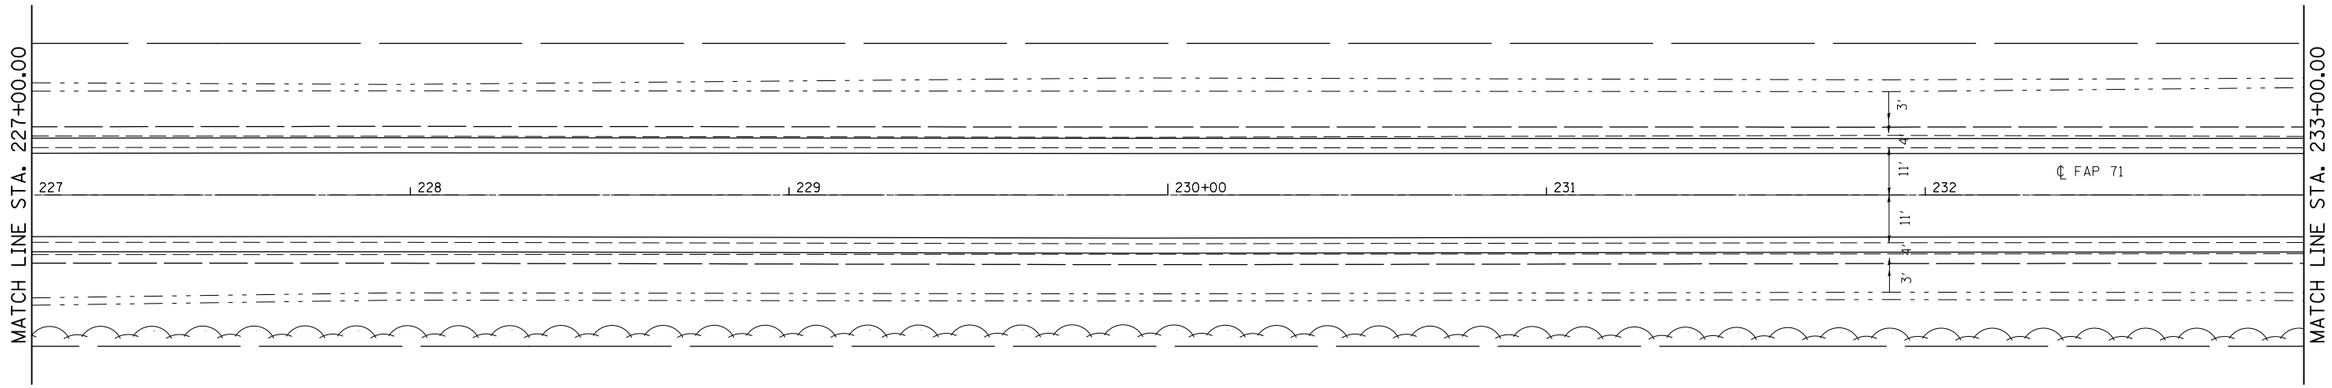

SEC. 6, T22N, R-5E, 3RD PM

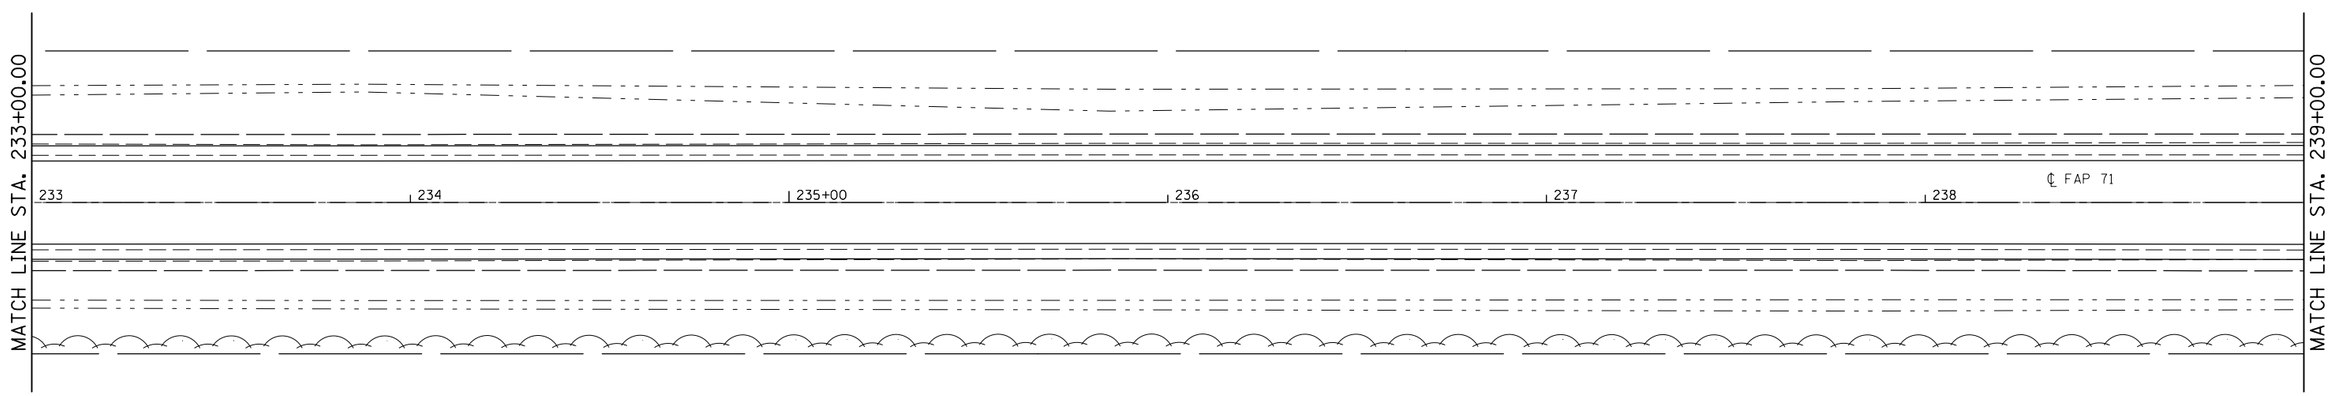

SEC. 6, T22N, R-5E, 3RD PM

• DEWITT / MCLEAN

FILE NAME = c:\pw_work\pwidot\castrob\d0313174\D570984-sht-DblPln_1.dgn	USER NAME = castrob	DESIGNED -	REVISED -	STATE OF ILLINOIS DEPARTMENT OF TRANSPORTATION	PLAN SHEET	F.A.P. RTE.	SECTION	COUNTY	TOTAL SHEETS	SHEET NO.
	PLOT SCALE = 40.0000 ' / in.	CHECKED -	REVISED -			71	(122,121)I	•	199	35
$MODELNAME$	PLOT DATE = 1/3/2014	DATE -	REVISED -		SCALE: SHEET OF SHEETS STA. 227+00.00 TO STA. 239+00.00			CONTRACT NO. 70984		
								ILLINOIS FED. AID PROJECT		