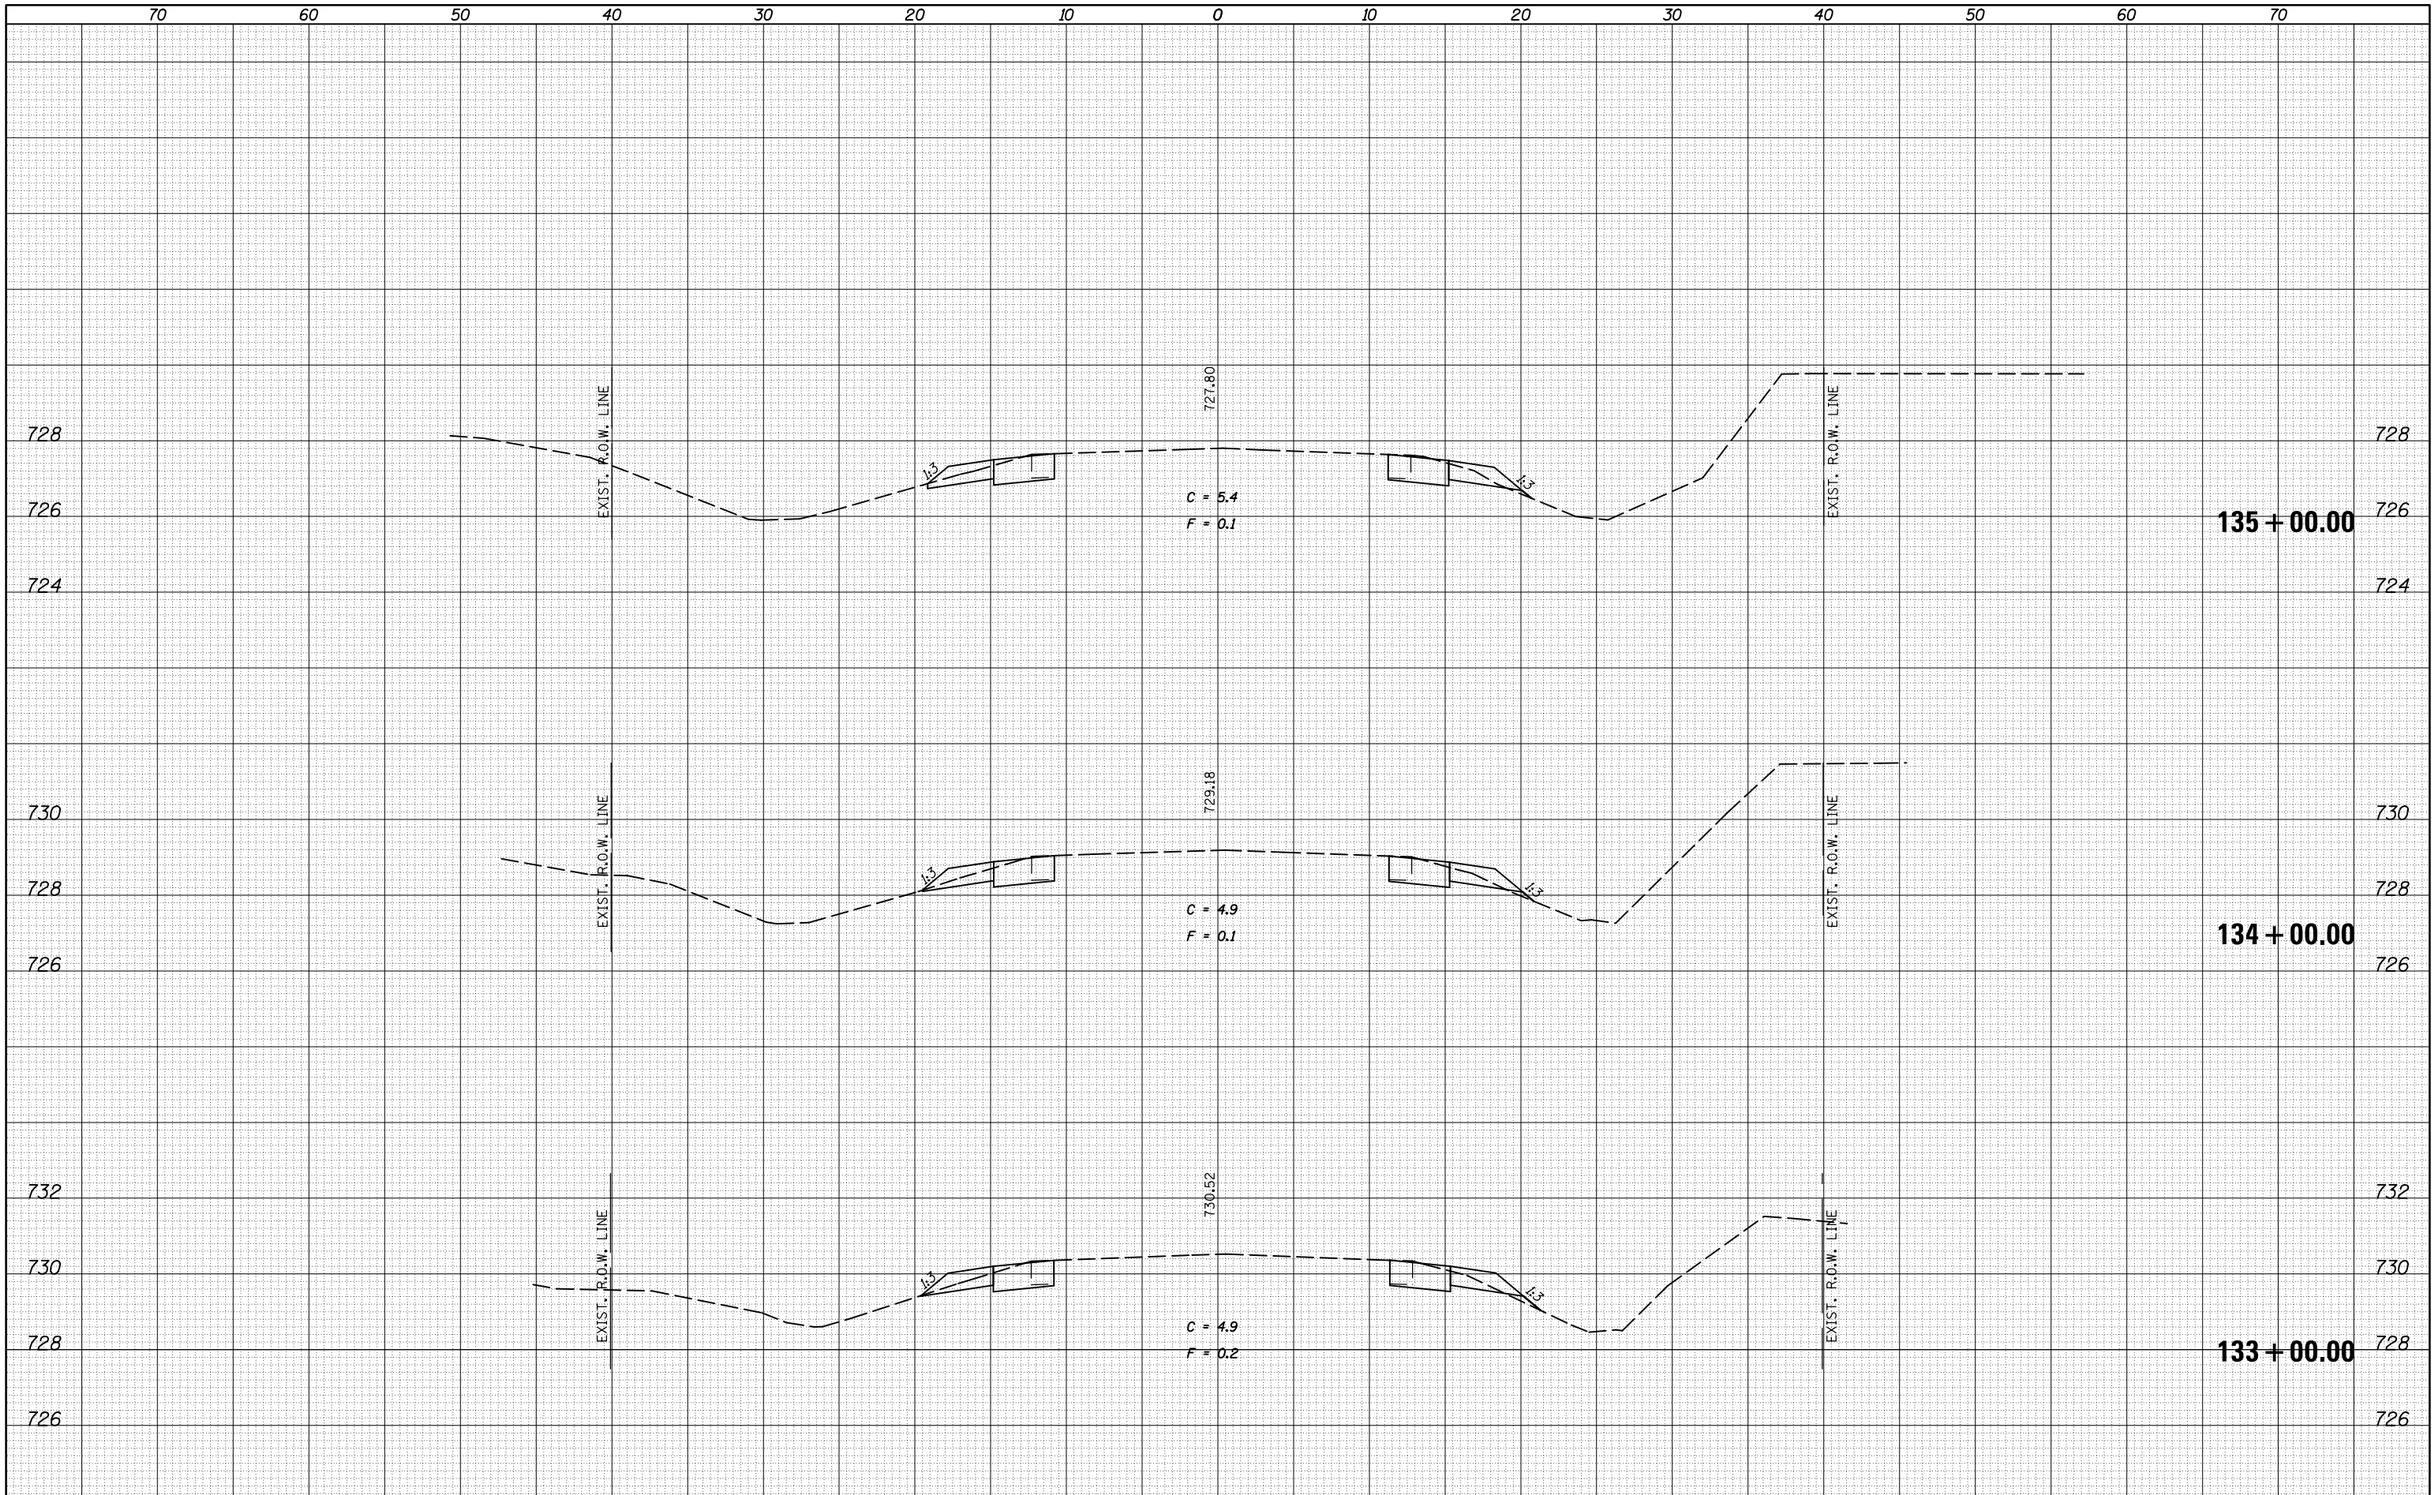


| FINAL SURVEY | BY | DATE |
|---|---|---|
| SURVEYED | | |
| PLOTTED | | |
| TEMPLATE | | |
| AREAS | | |
| AREAS CHECKED | | |
| NOTE BOOK NO. | | |

| ORIGINAL SURVEY | BY | DATE |
|---|---|---|
| SURVEYED | | |
| PLOTTED | | |
| TEMPLATE | | |
| AREAS | | |
| AREAS CHECKED | | |
| NOTE BOOK NO. | | |

| | | | |
|---|---|---|---|
| FILE NAME = c:\pw_work\pwidot\castrob\d0313174\D570984-sht-XS-IL_54.dgn | USER NAME = castrob | DESIGNED - | REVISED - |
| | PLOT SCALE = 10.0000 ' / in. | DRAWN - | REVISED - |
| $MODELNAME$ | PLOT DATE = 1/3/2014 | CHECKED - | REVISED - |
| | | DATE - | REVISED - |

**STATE OF ILLINOIS**
**DEPARTMENT OF TRANSPORTATION**

**IL 54 CROSS SECTIONS**

SCALE: | SHEET OF 141 SHEETS | STA. 133+00.00 TO STA. 135+00.00

| F.A.P. RTE. | SECTION | COUNTY | TOTAL SHEETS | SHEET NO. |
|---|---|---|---|---|
| 71 | (122,121)I | • | 199 | 91 |
| | | • DEWITT / MCLEAN | CONTRACT NO. 70984 | |
| | | ILLINOIS | FED. AID PROJECT | |