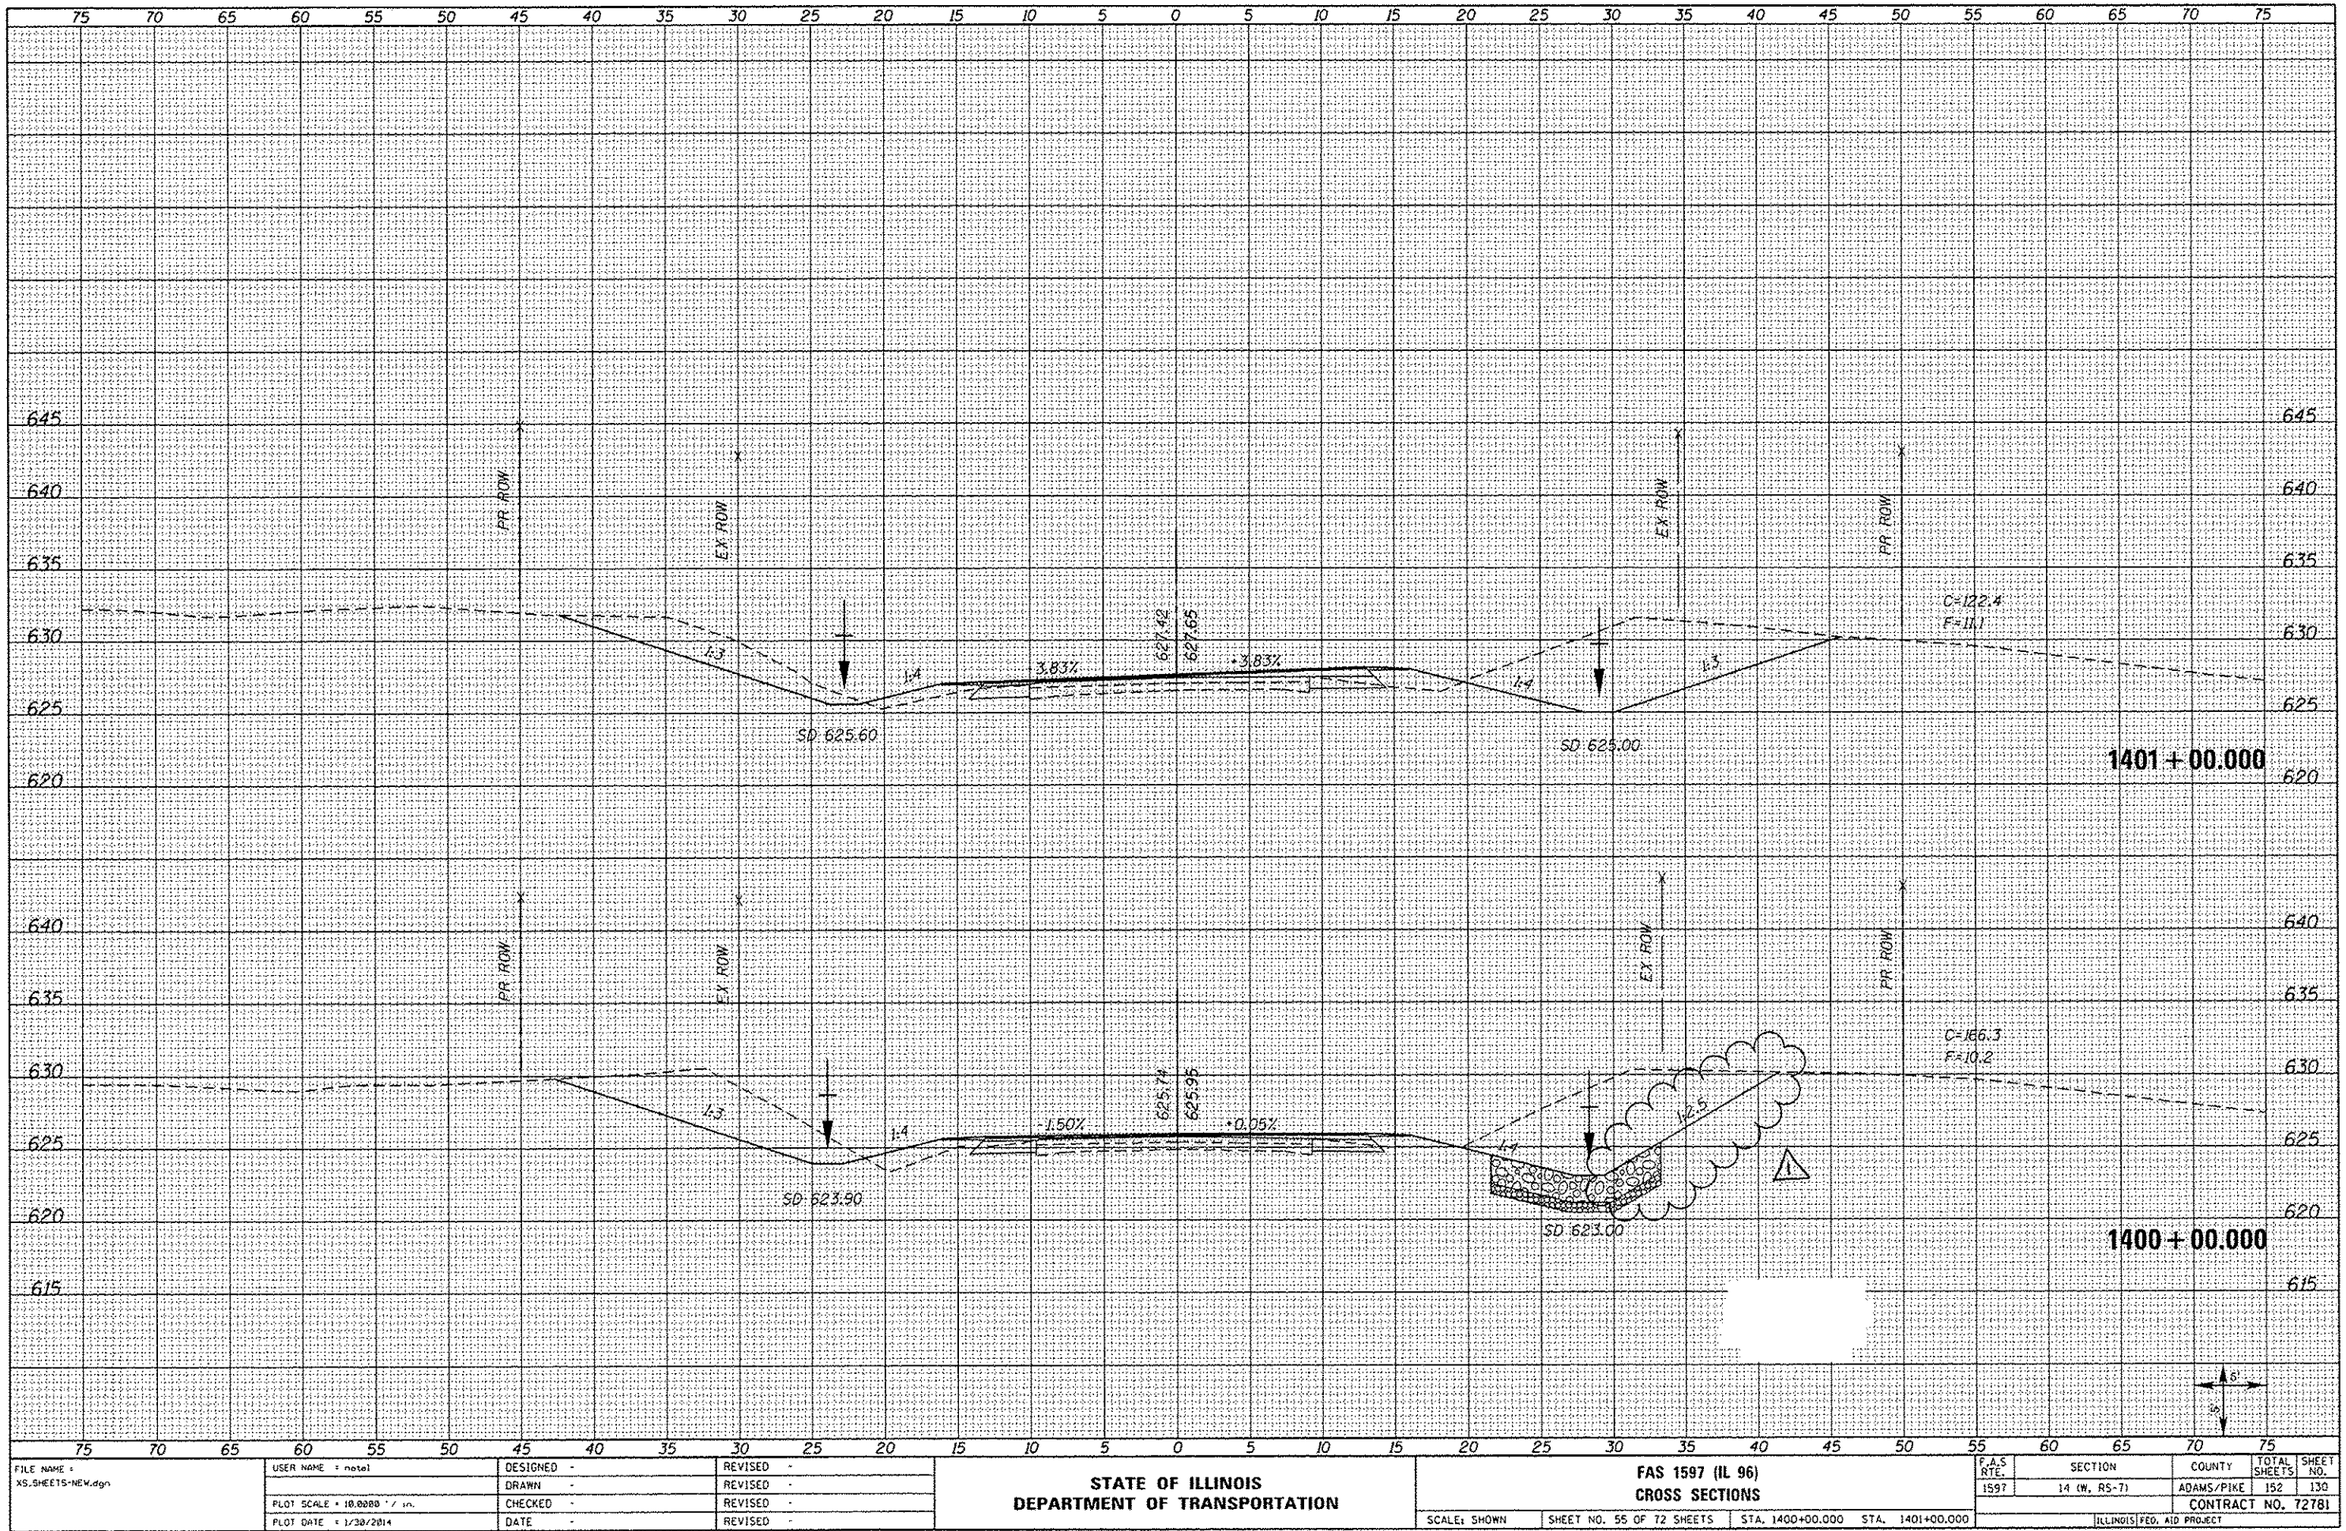

FINAL SURVEY
ORIGINAL SURVEY

NO.	NOTE BOOK	AREAS	AREAS CHECKED	BY	DATE
	SURVEYED				
	PLOTTED				
	LOCATED				

FILE NAME = XS.SHEETS-NEW.dgn	USER NAME = netel	DESIGNED -	REVISED -
		DRAWN -	REVISED -
	PLOT SCALE = 10.0000 ' / in.	CHECKED -	REVISED -
	PLOT DATE = 1/30/2014	DATE -	REVISED -

STATE OF ILLINOIS
DEPARTMENT OF TRANSPORTATION

FAS 1597 (IL 96)
CROSS SECTIONS

SCALE: SHOWN | SHEET NO. 55 OF 72 SHEETS | STA. 1400+00.000 | STA. 1401+00.000

F.A.S RTE.	SECTION	COUNTY	TOTAL SHEETS	SHEET NO.
1597	14 (W, RS-7)	ADAMS/PIKE	152	130
		CONTRACT NO. 72781		
		ILLINOIS FED. AID PROJECT		

⚠ 2-18-14