CONTRACT 72781

F.A.S. RTE.	SECTION	COUNTY	TOTAL SHEETS	SHEET NO.
1597	14 (W, RS-7)	ADAMS/PIKE	152	49
STA.		TO STA.		
FED. ROAD DIST. NO. 6	ILLINOIS	FED. AID PROJECT		

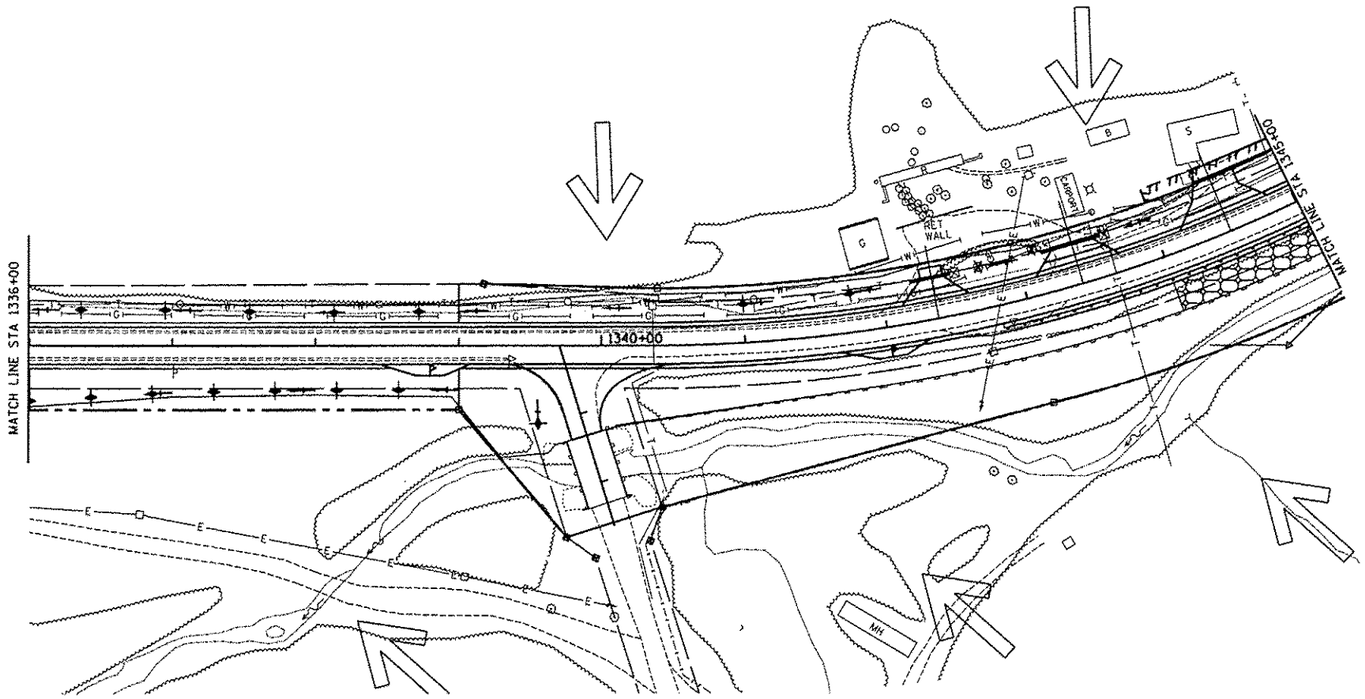

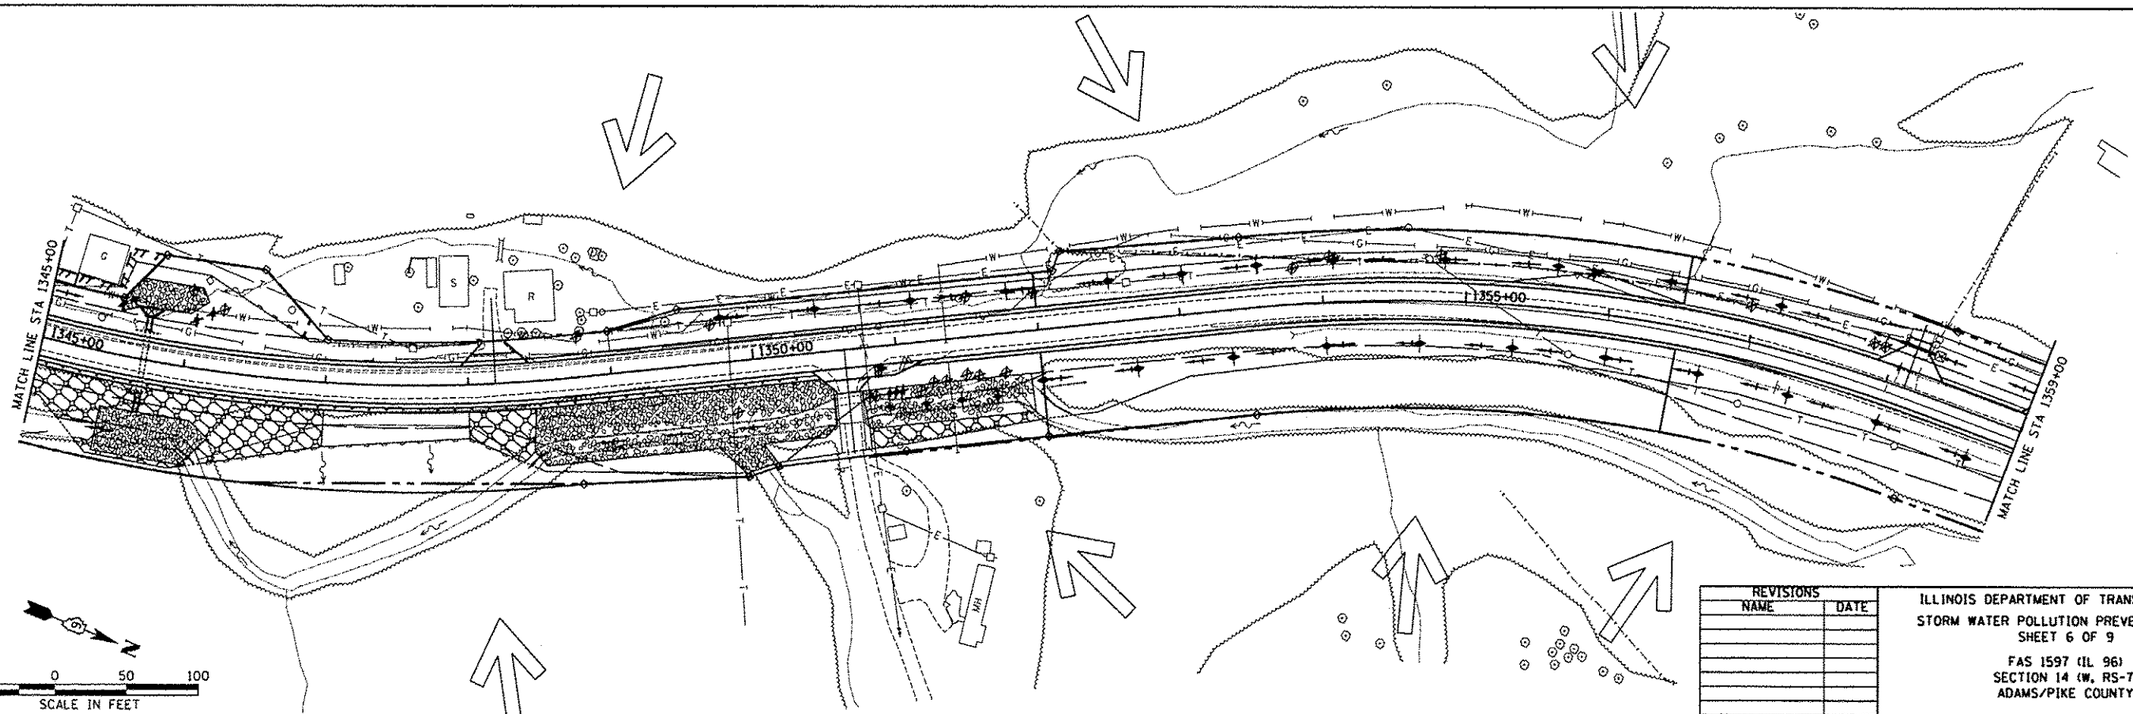

REVISIONS NAME	DATE

ILLINOIS DEPARTMENT OF TRANSPORTATION
STORM WATER POLLUTION PREVENTION PLAN
SHEET 6 OF 9

FAS 1597 (IL 96)
SECTION 14 (W, RS-7)
ADAMS/PIKE COUNTY

SCALE: VERT.
HORIZ.
DATE

DRAWN BY TCD
CHECKED BY DBS

PLAN | PROFILE | SURVEYED | PLOTTED | CHECKED | NOTE BOOK | NO. | BY | DATE

Z:\R\2010\R-10-013.12-IL-96 Pike Co to IL-57\MSV8\Design\56-PPP.dgn
8/16/2013
•REF01

56-PPP.dgn