CONTRACT 72781

F.A.S. RTE.	SECTION	COUNTY	TOTAL SHEETS	SHEET NO.
1597	14 (W, RS-7)	ADAMS/PIKE	152	52
STA.		TO STA.		
FED. ROAD DIST. NO. 6	ILLINOIS	FED. AID PROJECT		

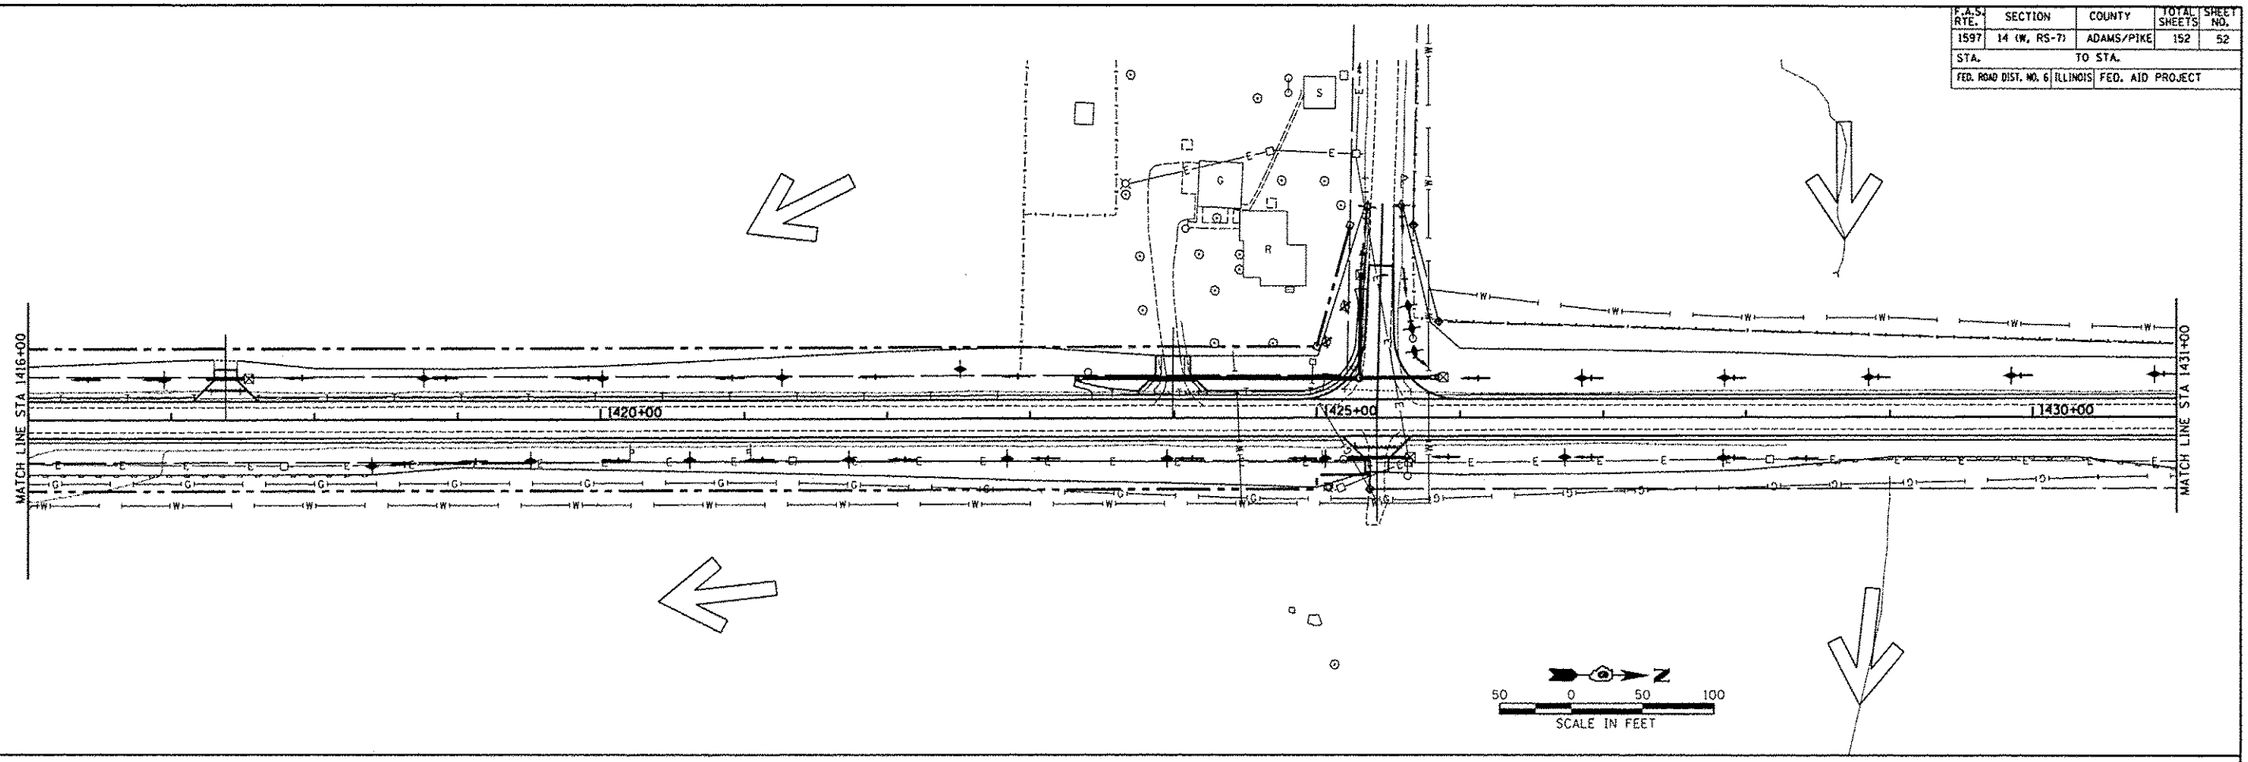

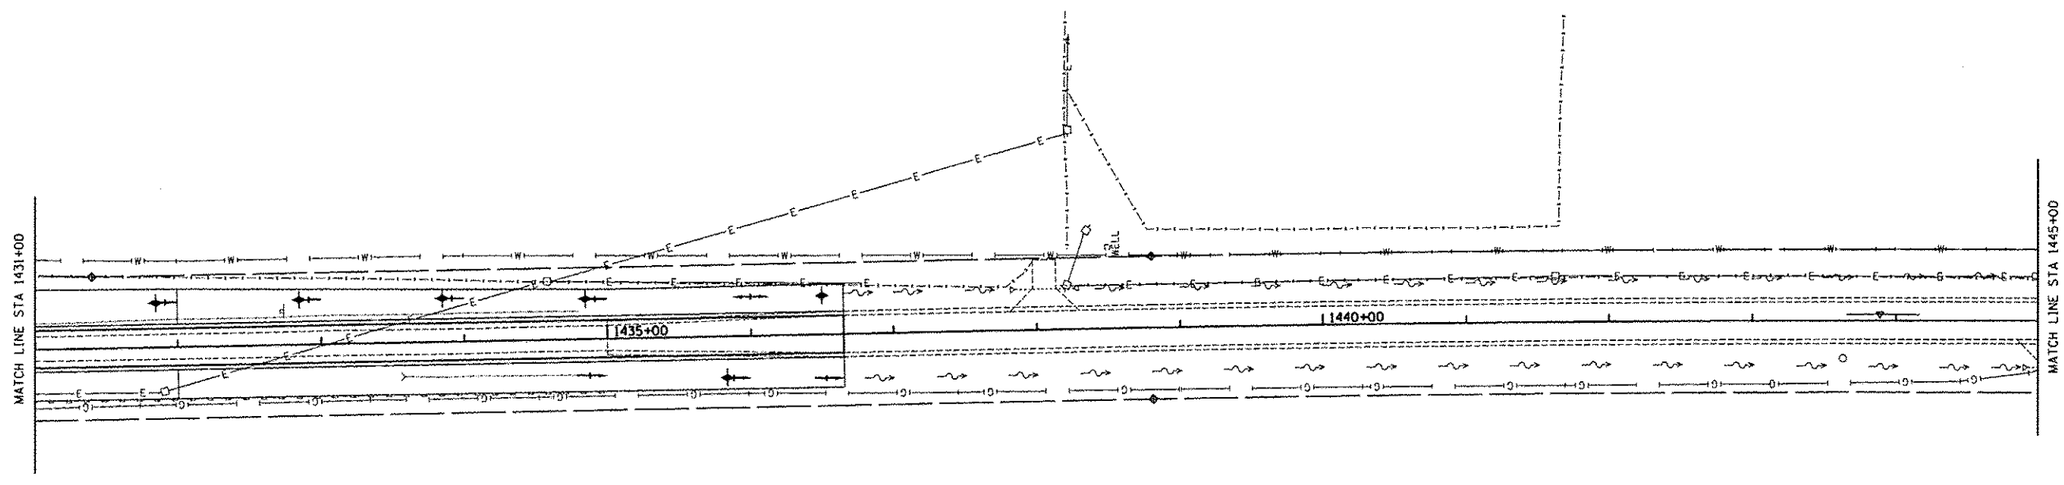

REVISIONS NAME	DATE

ILLINOIS DEPARTMENT OF TRANSPORTATION
STORM WATER POLLUTION PREVENTION PLAN
SHEET 9 OF 9

FAS 1597 (IL 96)
SECTION 14 (W, RS-7)
ADAMS/PIKE COUNTY

SCALE: VERT.
HORIZ.
DATE

DRAWN BY TCD
CHECKED BY DBS

PLAN
SURVEYED
PLOTTED
FIELD BOOK
NO.
PLOT OF REF. CHECKED
PLOT OF DES. CHECKED
FIELD BOOK
NO.
BY
DATE

PROFILE
SURVEYED
PLOTTED
FIELD BOOK
NO.
PLOT OF REF. CHECKED
PLOT OF DES. CHECKED
FIELD BOOK
NO.
BY
DATE

Z:\R\2010\R-10-013.12.IL-96 Pike Co to IL-57\MSV8\Design\59-PPP.dgn
8/16/2013
*REF01

59-PPP.dgn