FINAL SURVEY	BY	DATE
SURVEYED		
PLOTTED		
NOTE BOOK	TEMPLATE	
NO.	AREAS CHECKED	

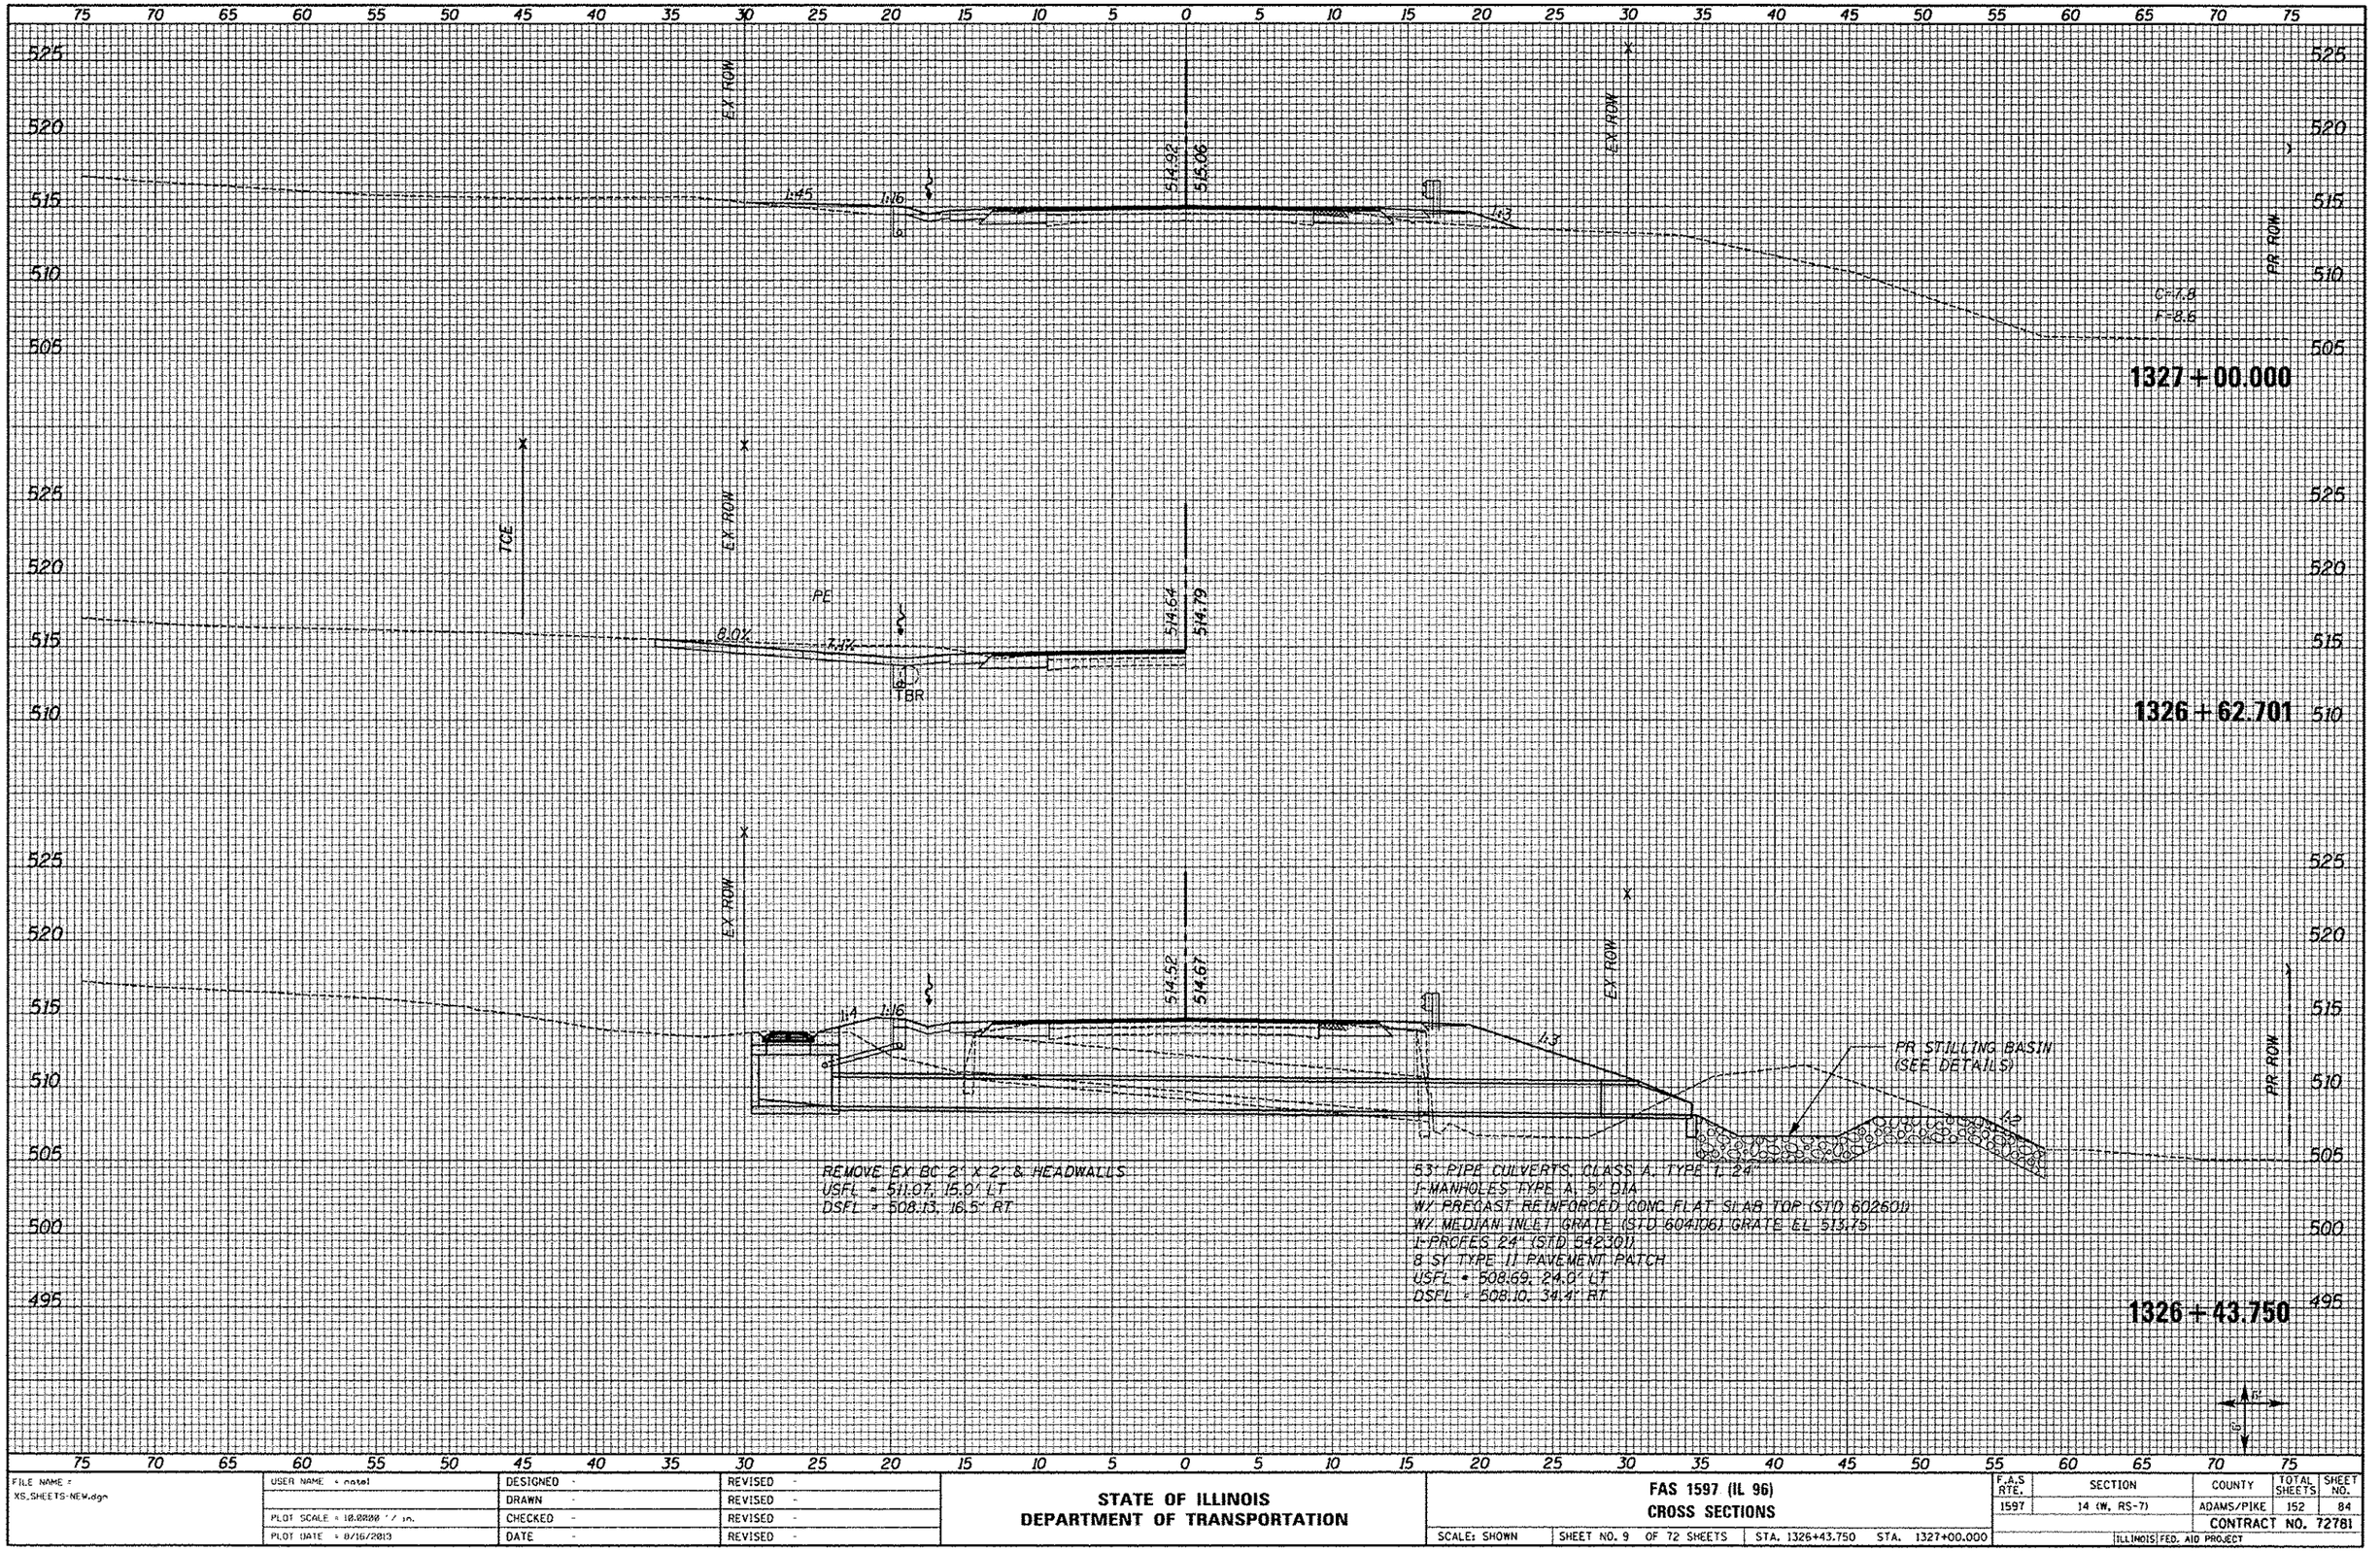

REMOVE EX BC 2' x 2' & HEADWALLS
USFL = 511.07, 15.0' LT
DSFL = 508.13, 16.5' RT

53' PIPE CULVERTS, CLASS A, TYPE 1, 24"
1-MANHOLES TYPE A, 5' DIA
W/ PRECAST REINFORCED CONC FLAT SLAB TOP (STD 602601)
W/ MEDIAN INLET GRATE (STD 604106) GRATE EL 513.75
1-PROFES 24" (STD 542301)
8 SY TYPE II PAVEMENT PATCH
USFL = 508.69, 24.0' LT
DSFL = 508.10, 34.4' RT

ORIGINAL SURVEY	BY	DATE
SURVEYED		
PLOTTED		
NOTE BOOK	TEMPLATE	
NO.	AREAS CHECKED	

FILE NAME = XS_SHEETS-NEW.dgn	USER NAME = natel	DESIGNED -	REVISED -
		DRAWN -	REVISED -
	PLOT SCALE = 10.0000 ' / in.	CHECKED -	REVISED -
	PLOT DATE = 8/16/2013	DATE -	REVISED -

STATE OF ILLINOIS
DEPARTMENT OF TRANSPORTATION

FAS 1597 (IL 96)
CROSS SECTIONS

SCALE: SHOWN | SHEET NO. 9 OF 72 SHEETS | STA. 1326+43.750 | STA. 1327+00.000

F.A.S RTE.	SECTION	COUNTY	TOTAL SHEETS	SHEET NO.
1597	14 (W, RS-7)	ADAMS/PIKE	152	84
		CONTRACT NO. 72781		
		ILLINOIS FED. AID PROJECT		