FINAL SURVEY	NOTE BOOK	NO.	SURVEYED	PLOTTED	TEMPLATE	AREAS	AREAS CHECKED	BY	DATE

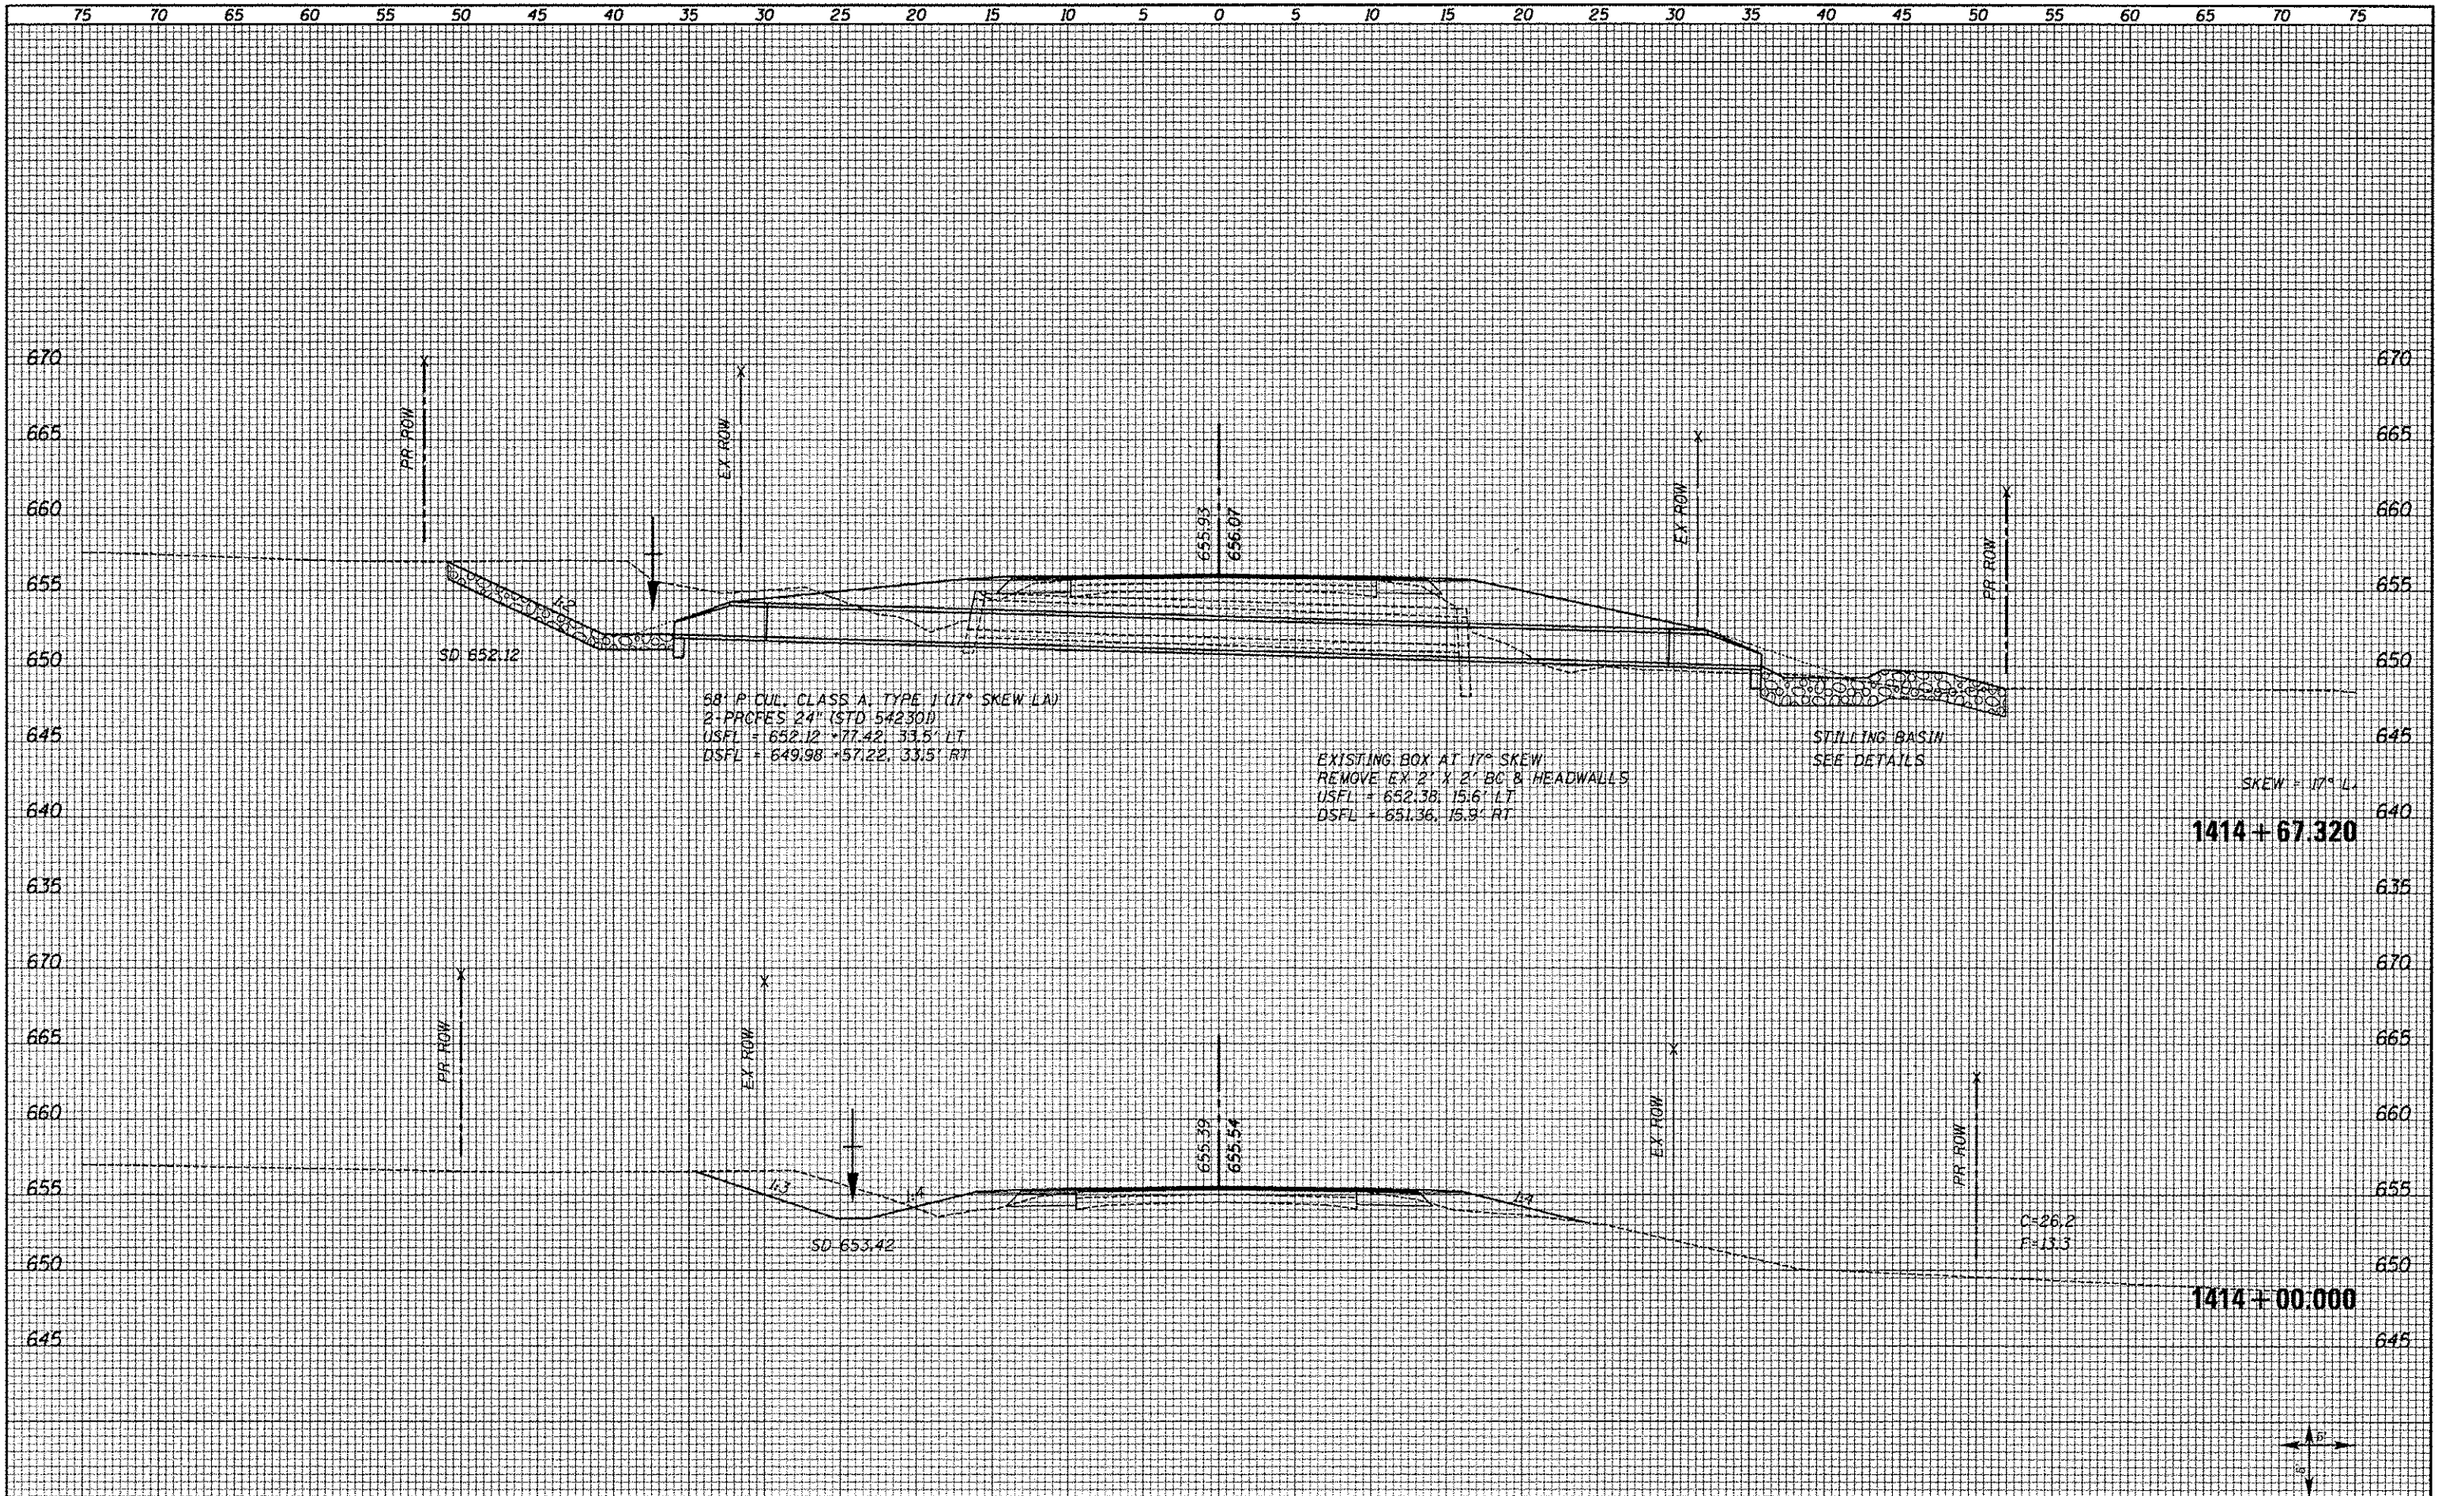

ORIGINAL SURVEY	NOTE BOOK	NO.	SURVEYED	PLOTTED	TEMPLATE	AREAS	AREAS CHECKED	BY	DATE

FILE NAME = XS_SHEETS-NEW.dgn	USER NAME = natal	DESIGNED -	REVISED -	STATE OF ILLINOIS DEPARTMENT OF TRANSPORTATION
		DRAWN -	REVISED -	
	PLOT SCALE = 10.0000 ' / in.	CHECKED -	REVISED -	
	PLOT DATE = 6/16/2013	DATE -	REVISED -	

FAS 1597 (IL 96)
CROSS SECTIONS

SCALE: SHOWN | SHEET NO. 62 OF 72 SHEETS | STA. 1414+00.000 | STA. 1414+67.320

F.A.S RTE.	SECTION	COUNTY	TOTAL SHEETS	SHEET NO.
1597	14 (W, RS-7)	ADAMS/PIKE	152	137
		CONTRACT NO. 72781		
	ILLINOIS FED. AID PROJECT			