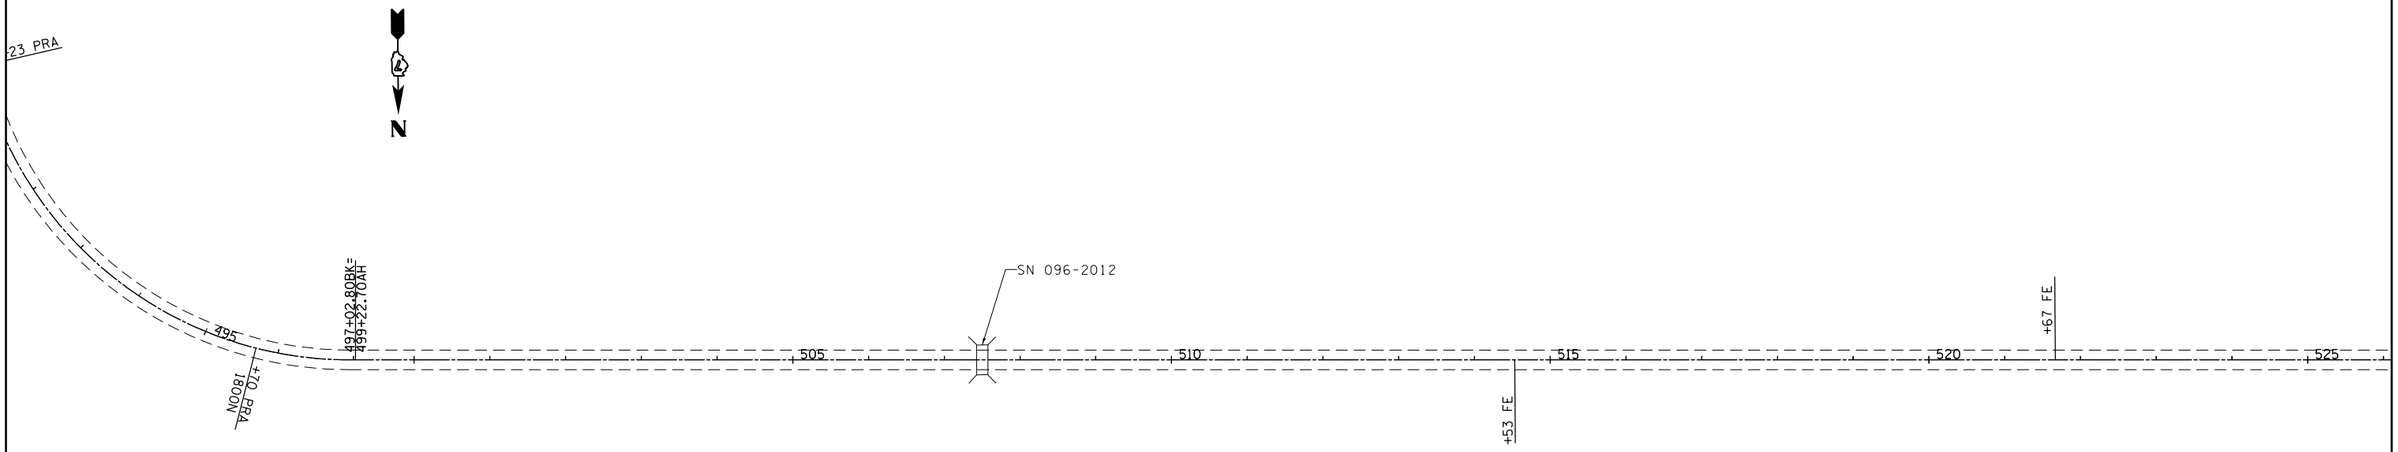

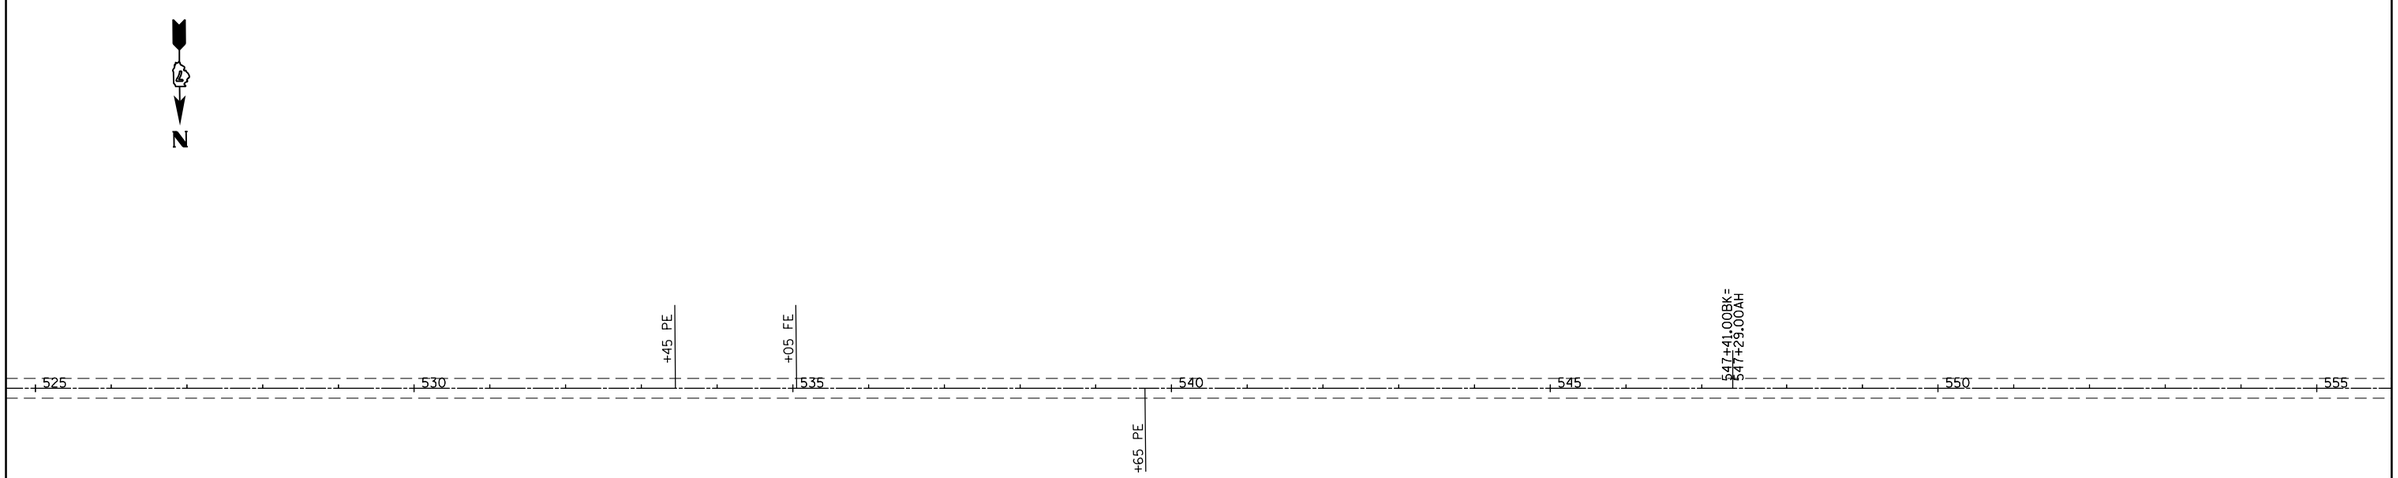

FILE NAME = c:\pw_work\pwidot\steffenmk\d0249366\D774512-sht-plan.dgn	USER NAME = steffenmk	DESIGNED -	REVISED -	STATE OF ILLINOIS DEPARTMENT OF TRANSPORTATION	PLAN SHEET STA 495+00 TO STA 555+00	F.A.P. RTE.	SECTION	COUNTY	TOTAL SHEETS	SHEET NO.
		DRAWN -	REVISED -			328	(8,9,10)RS-2	Wayne	23	17
	PLOT SCALE = 200.0000 ' / in.	CHECKED -	REVISED -					CONTRACT NO. 74512		
	PLOT DATE = 12/5/2013	DATE -	REVISED -		SCALE: 100 / SHEET NO. 6 OF 12 SHEETS / STA. TO STA.		ILLINOIS	FED. AID PROJECT		