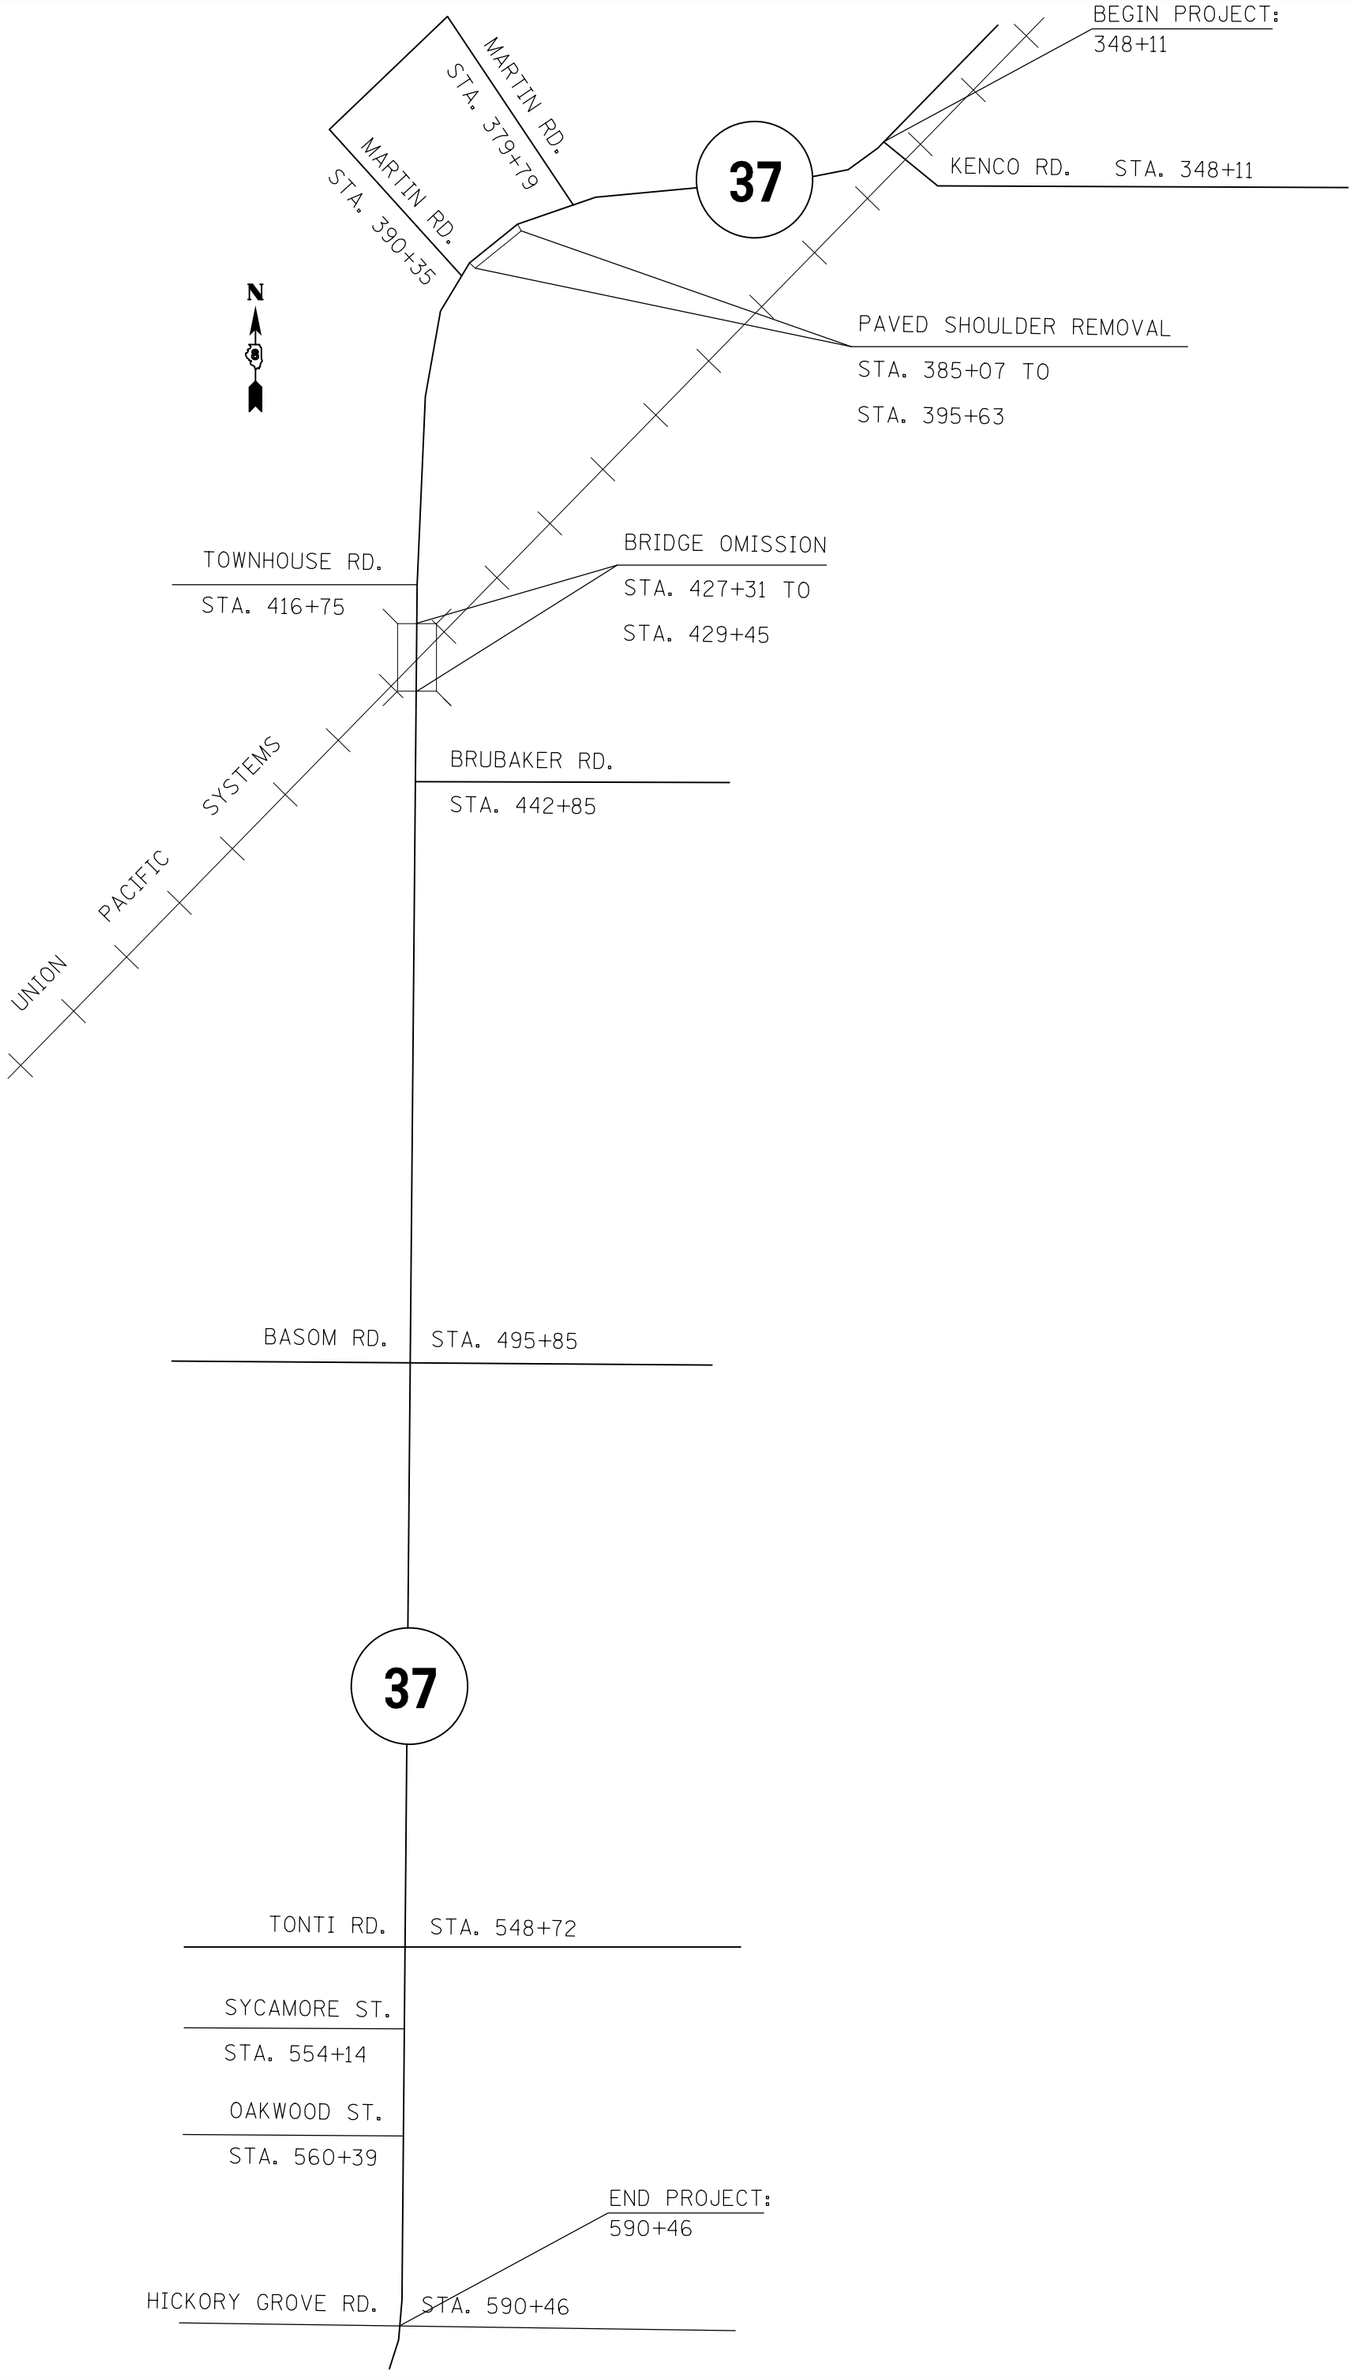

SHEET NO.	TOTAL SHEETS	COUNTY	SECTION	F.A.S. RTE.
4	9	MARION	105,106-1	2701

CONTRACT NO. 76G69

FED. ROAD DIST. NO. | ILLINOIS | FED. AID PROJECT

ROADWAY LAYOUT

SCALE: NTS | SHEET NO. 1 OF 1 SHEETS | STA. | TO STA.

STATE OF ILLINOIS
DEPARTMENT OF TRANSPORTATION

DESIGNED -	REVISED -	
DRAWN -	REVISED -	
CHECKED -	REVISED -	
DATE -	REVISED -	

FILE NAME = c:\pw_work\pwidot\cmillerwj\d0351139\d876g69-sht-plan.dgn

USER NAME = millerwj

PLOT SCALE = 120.0000 ' / in.

PLOT DATE = 12/3/2013