• & FAS 903

CONTRACT NO. 78277

F.A.U RTE.	SECTION	COUNTY	TOTAL SHEETS	SHEET NO.
9588•	39(R-1,B-1,B-2)	WILLIAMSON	224	120
STA.	TO STA.			
FED. ROAD DIST. NO.	ILLINOIS	FED. AID PROJECT		

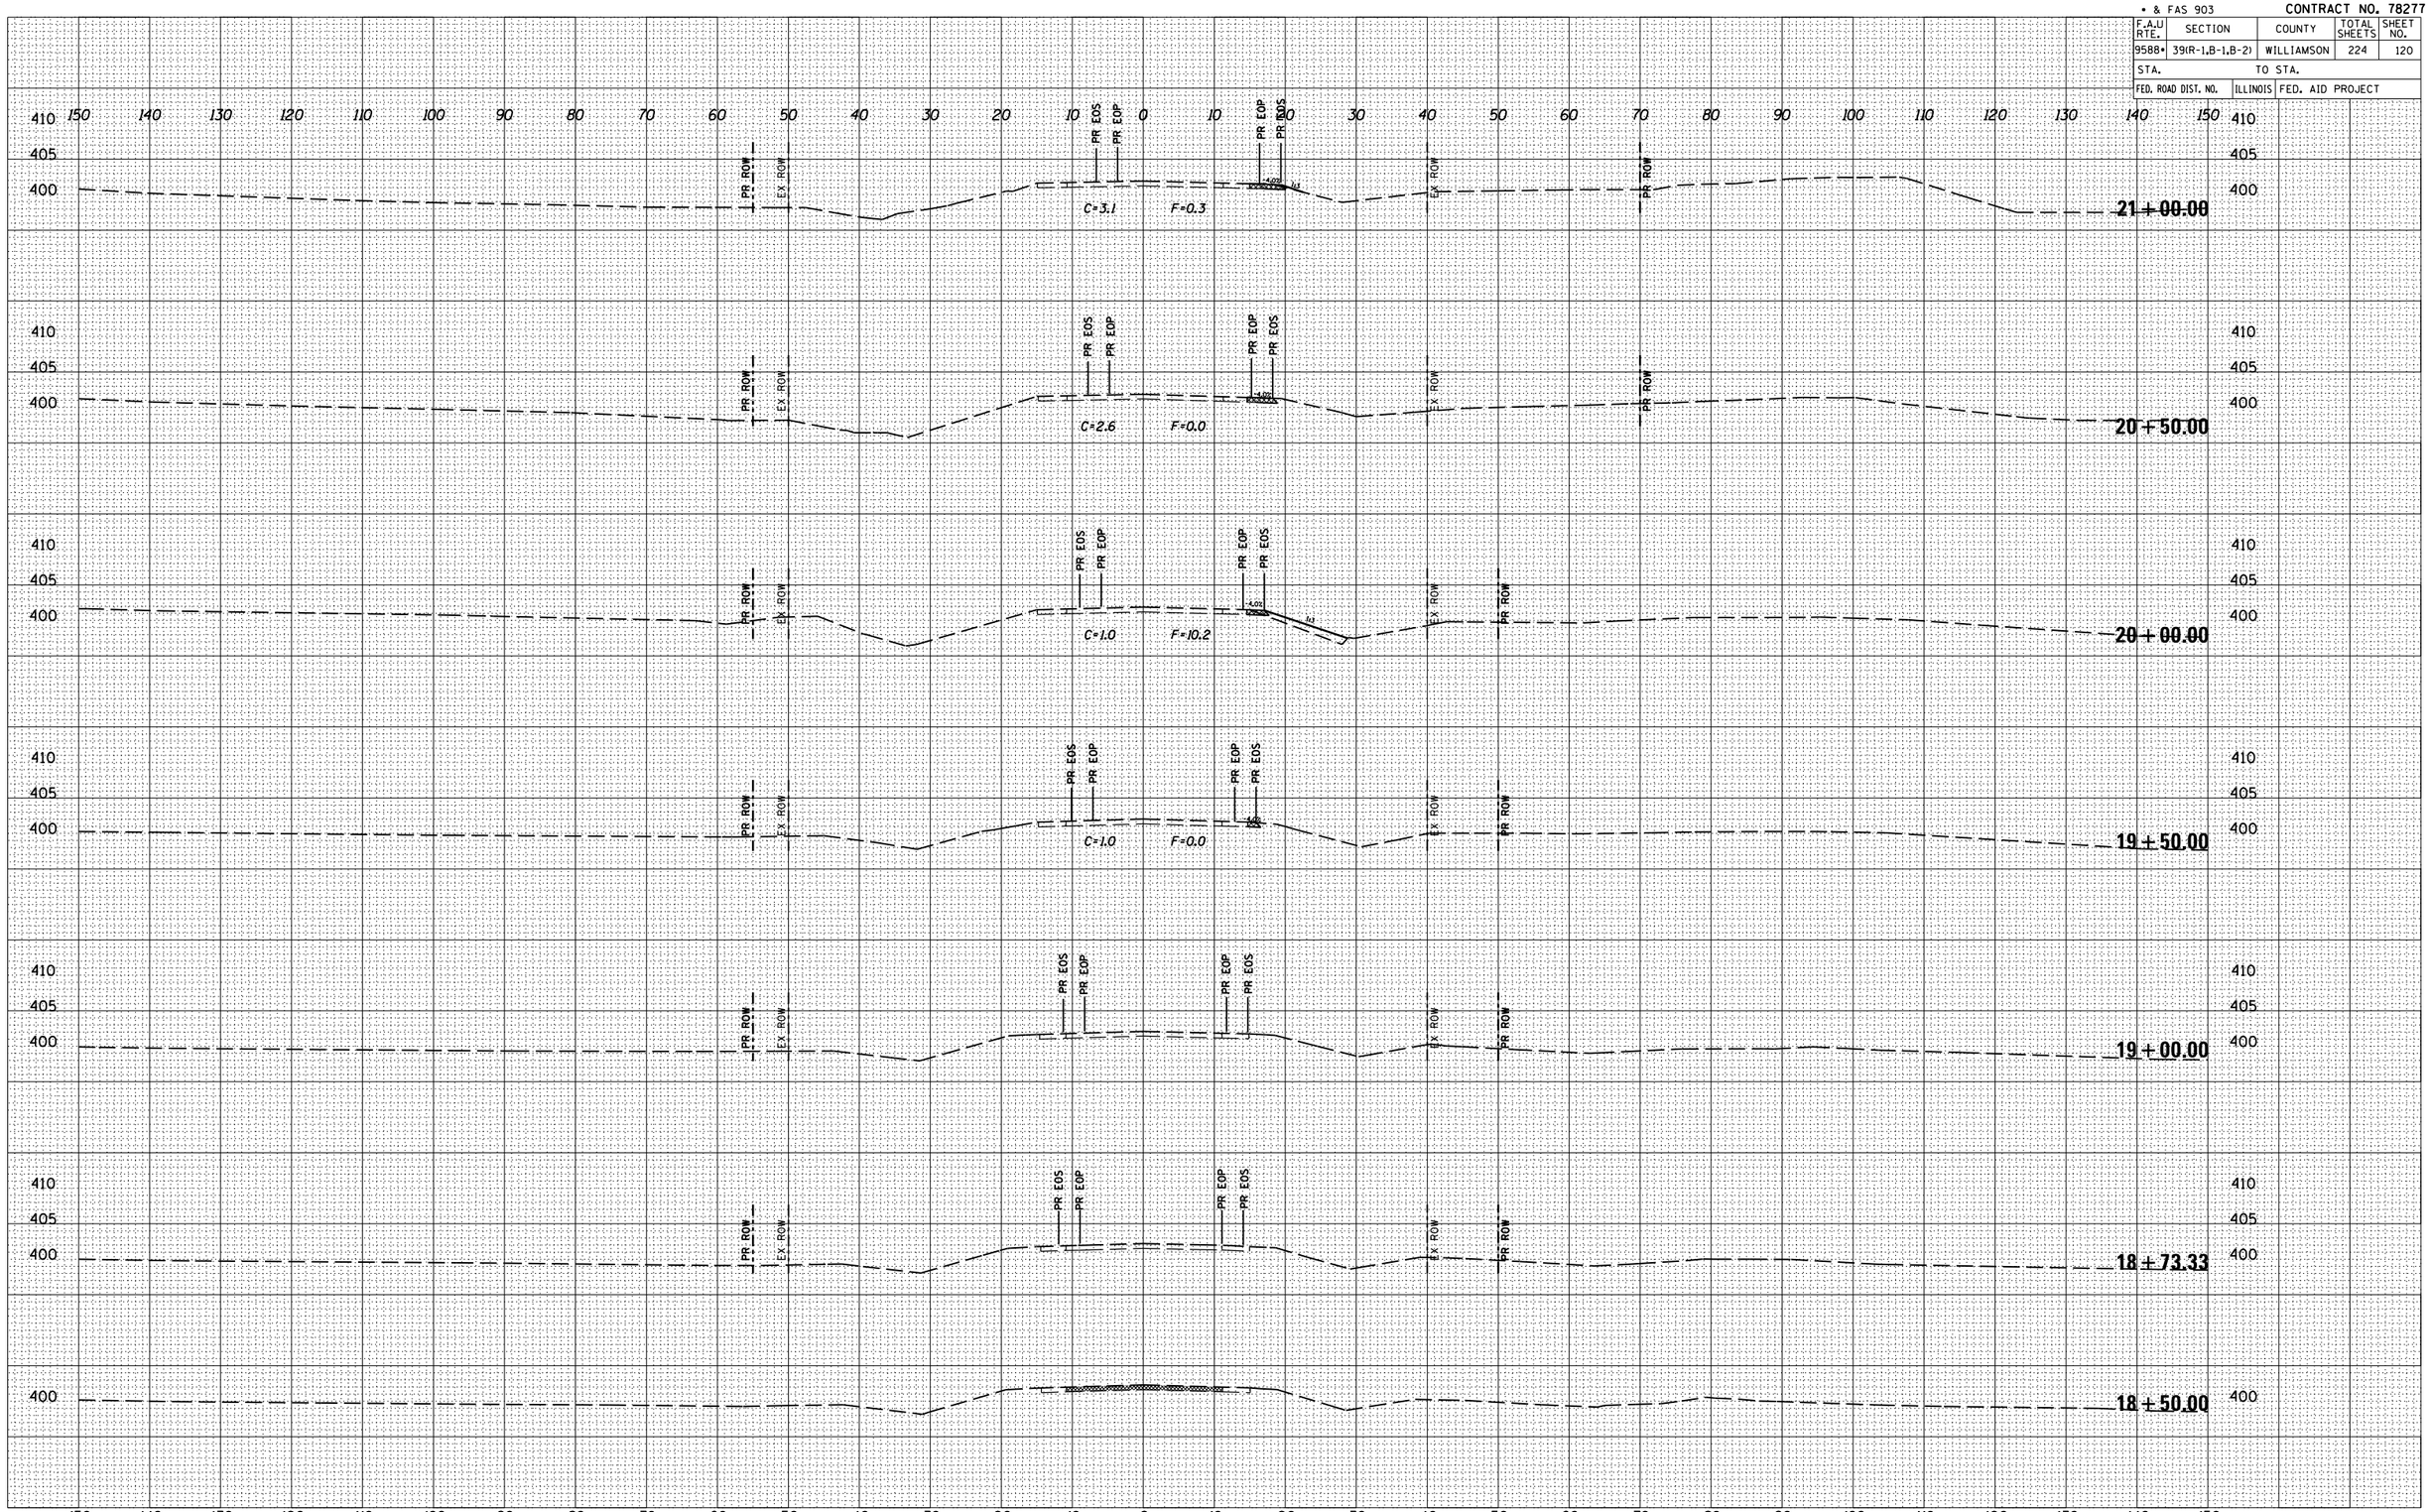

FINAL SURVEY — NOTE BOOK — NO. — BY — DATE

SURVEYED
PLOTTED
TYPED
AREAS
AREAS CHECKED

ORIGINAL SURVEY — NOTE BOOK — NO. — BY — DATE

SURVEYED
PLOTTED
TYPED
AREAS
AREAS CHECKED

PLOT DATE = 12/12/2013
FILE NAME = c:\pw_work\pwidot\vcalamm\d0271743\Plan Sheets\Cross Section.dgn
PLOT SCALE = 211765 ' / in.
USER NAME = @USER@

CROSS SECTIONS – STAGE 1