CONTRACT NO. 78277

F.A.U RTE.	SECTION	COUNTY	TOTAL SHEETS	SHEET NO.
9588*	39(R-1,B-1,B-2)	WILLIAMSON	224	121
STA.		TO STA.		
FED. ROAD DIST. NO.	ILLINOIS	FED. AID PROJECT		

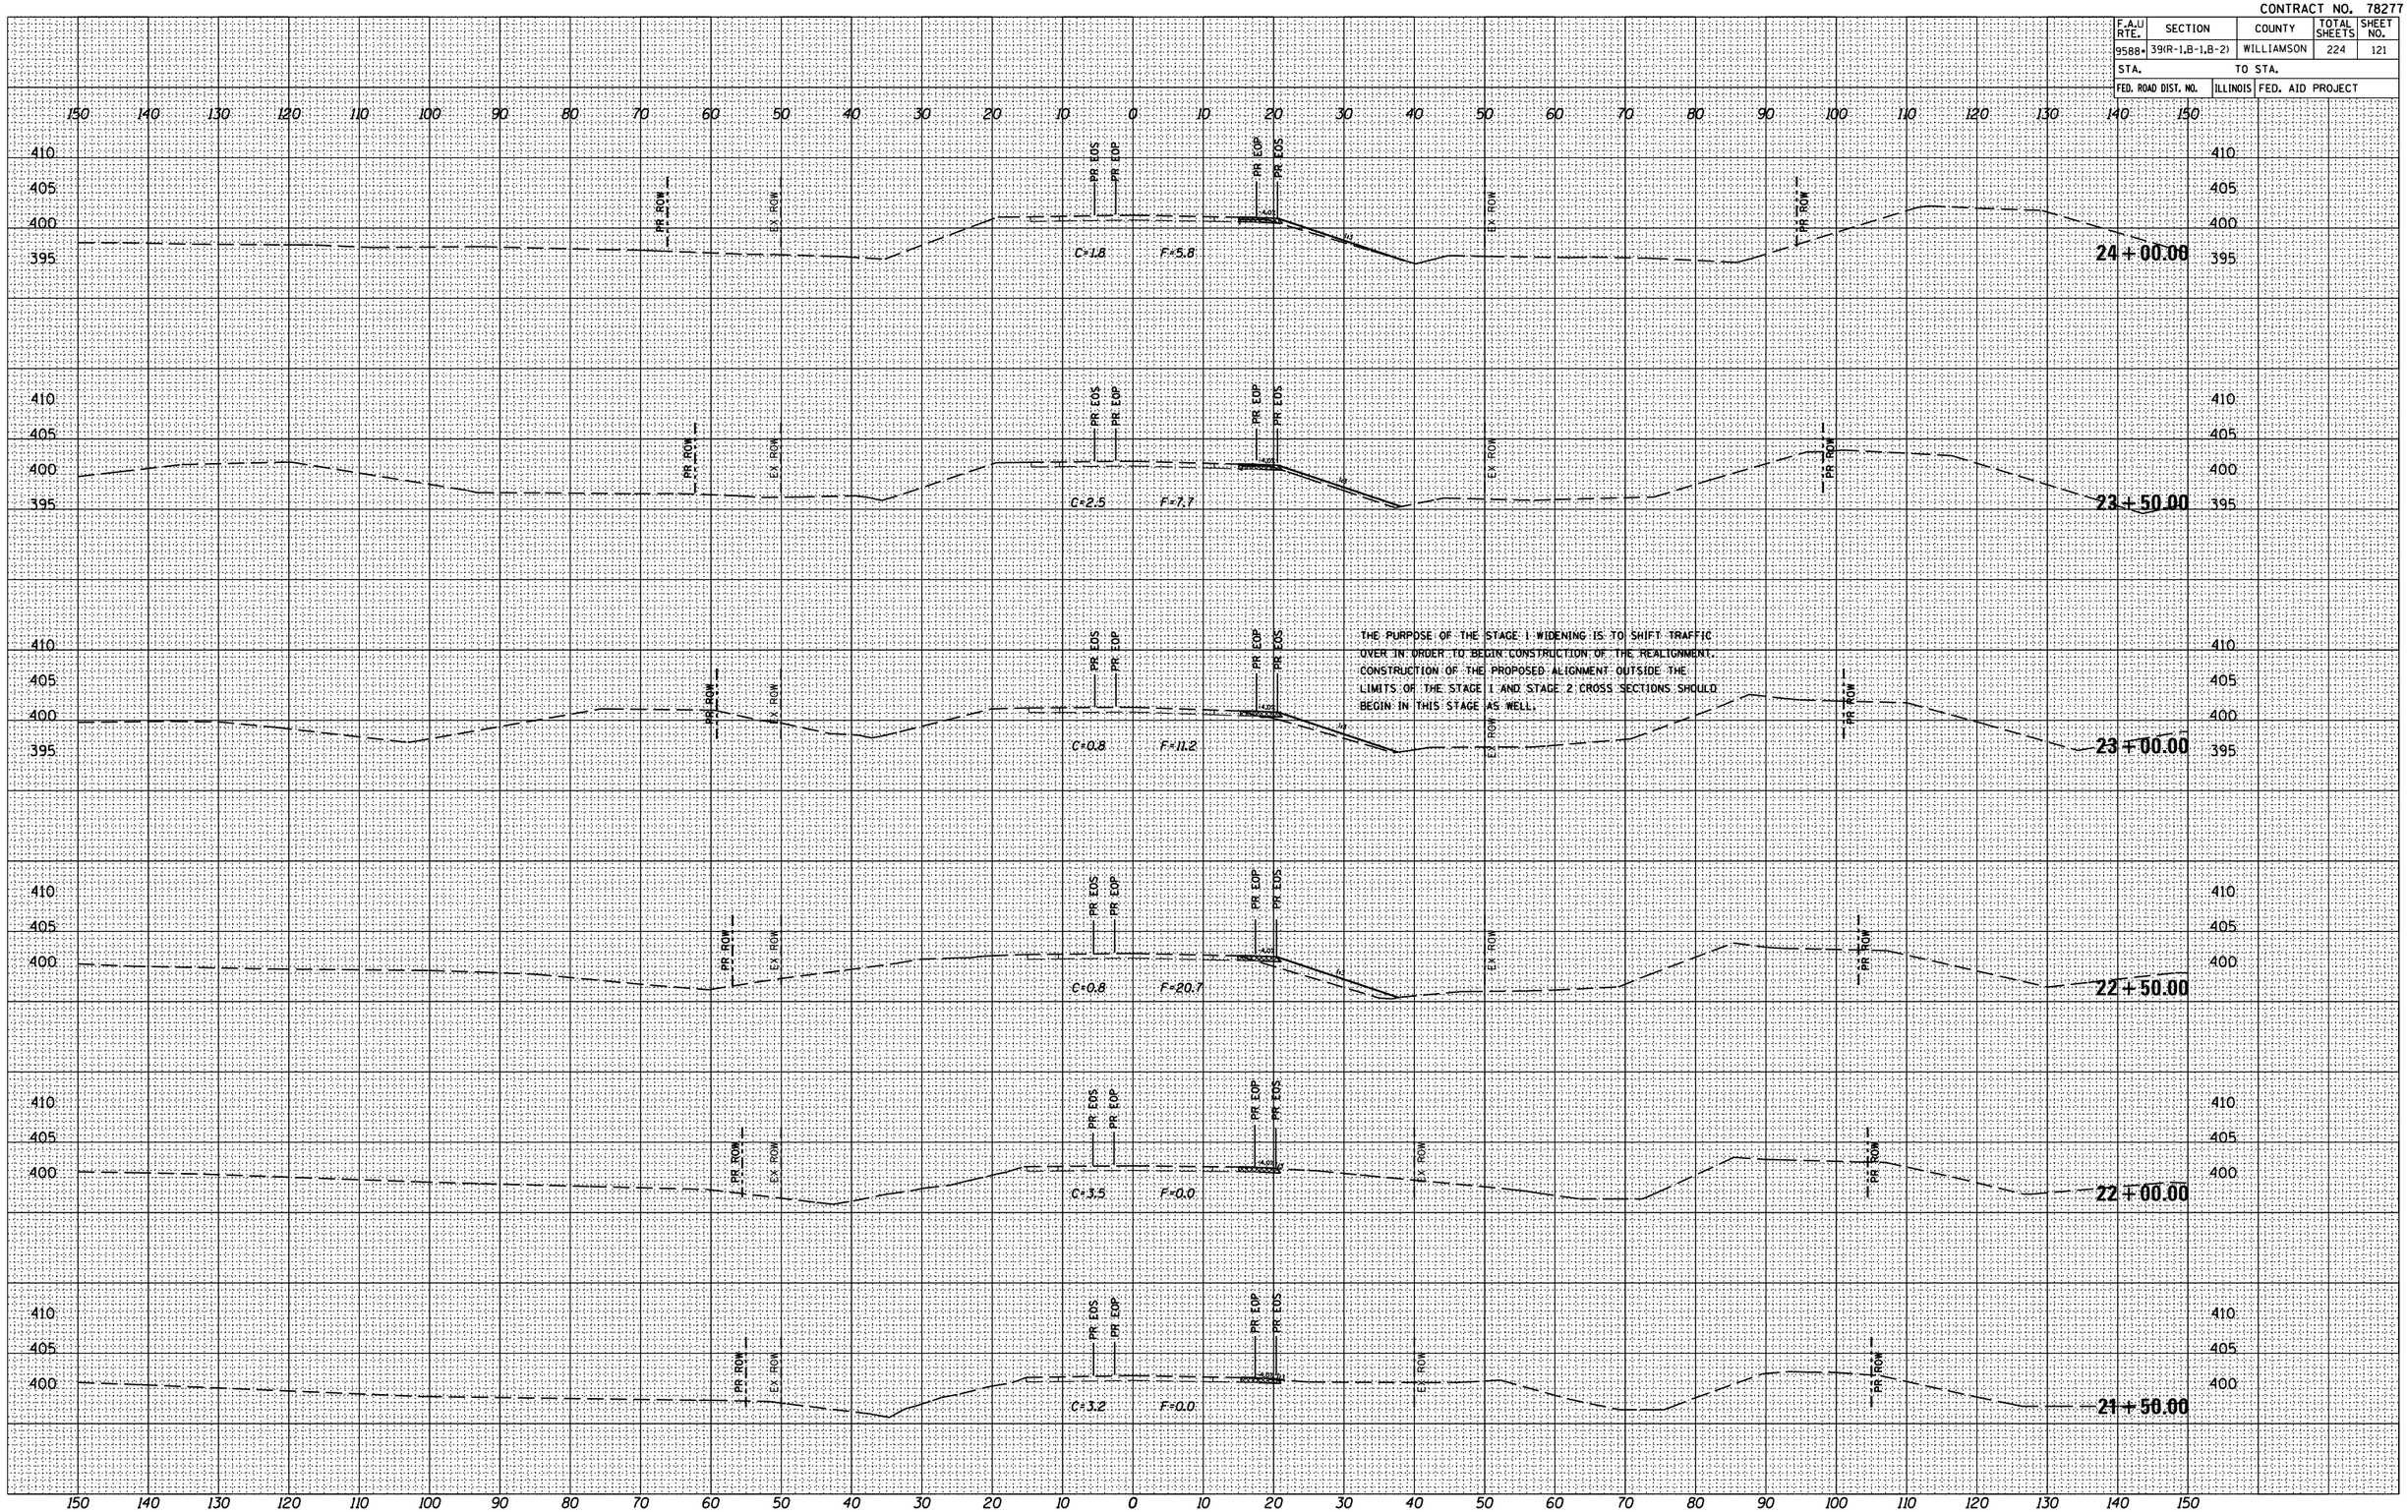

FINAL SURVEY	BY	DATE
SURVEYED		
PLOTTED		
TRAVERSE		
NOTE BOOK	AREAS	
NO.	AREAS CHECKED	

ORIGINAL SURVEY	BY	DATE
SURVEYED		
PLOTTED		
TRAVERSE		
NOTE BOOK	AREAS	
NO.	AREAS CHECKED	

PLOT DATE = 12/12/2013
FILE NAME = c:\pw_work\pwidot\coleman\d82717\X78277_sht_cross_sec.dgn
PLOT SCALE = 2ui765 ' / in.
USER NAME = $USER$

CROSS SECTIONS – STAGE 1