• & FAS 903

CONTRACT NO. 78277

F.A.U. RTE.	SECTION	COUNTY	TOTAL SHEETS	SHEET NO.
9588•	39(R-1,B-1,B-2)	WILLIAMSON	224	145
STA.	TO STA.			
FED. ROAD DIST. NO.	ILLINOIS	FED. AID PROJECT		

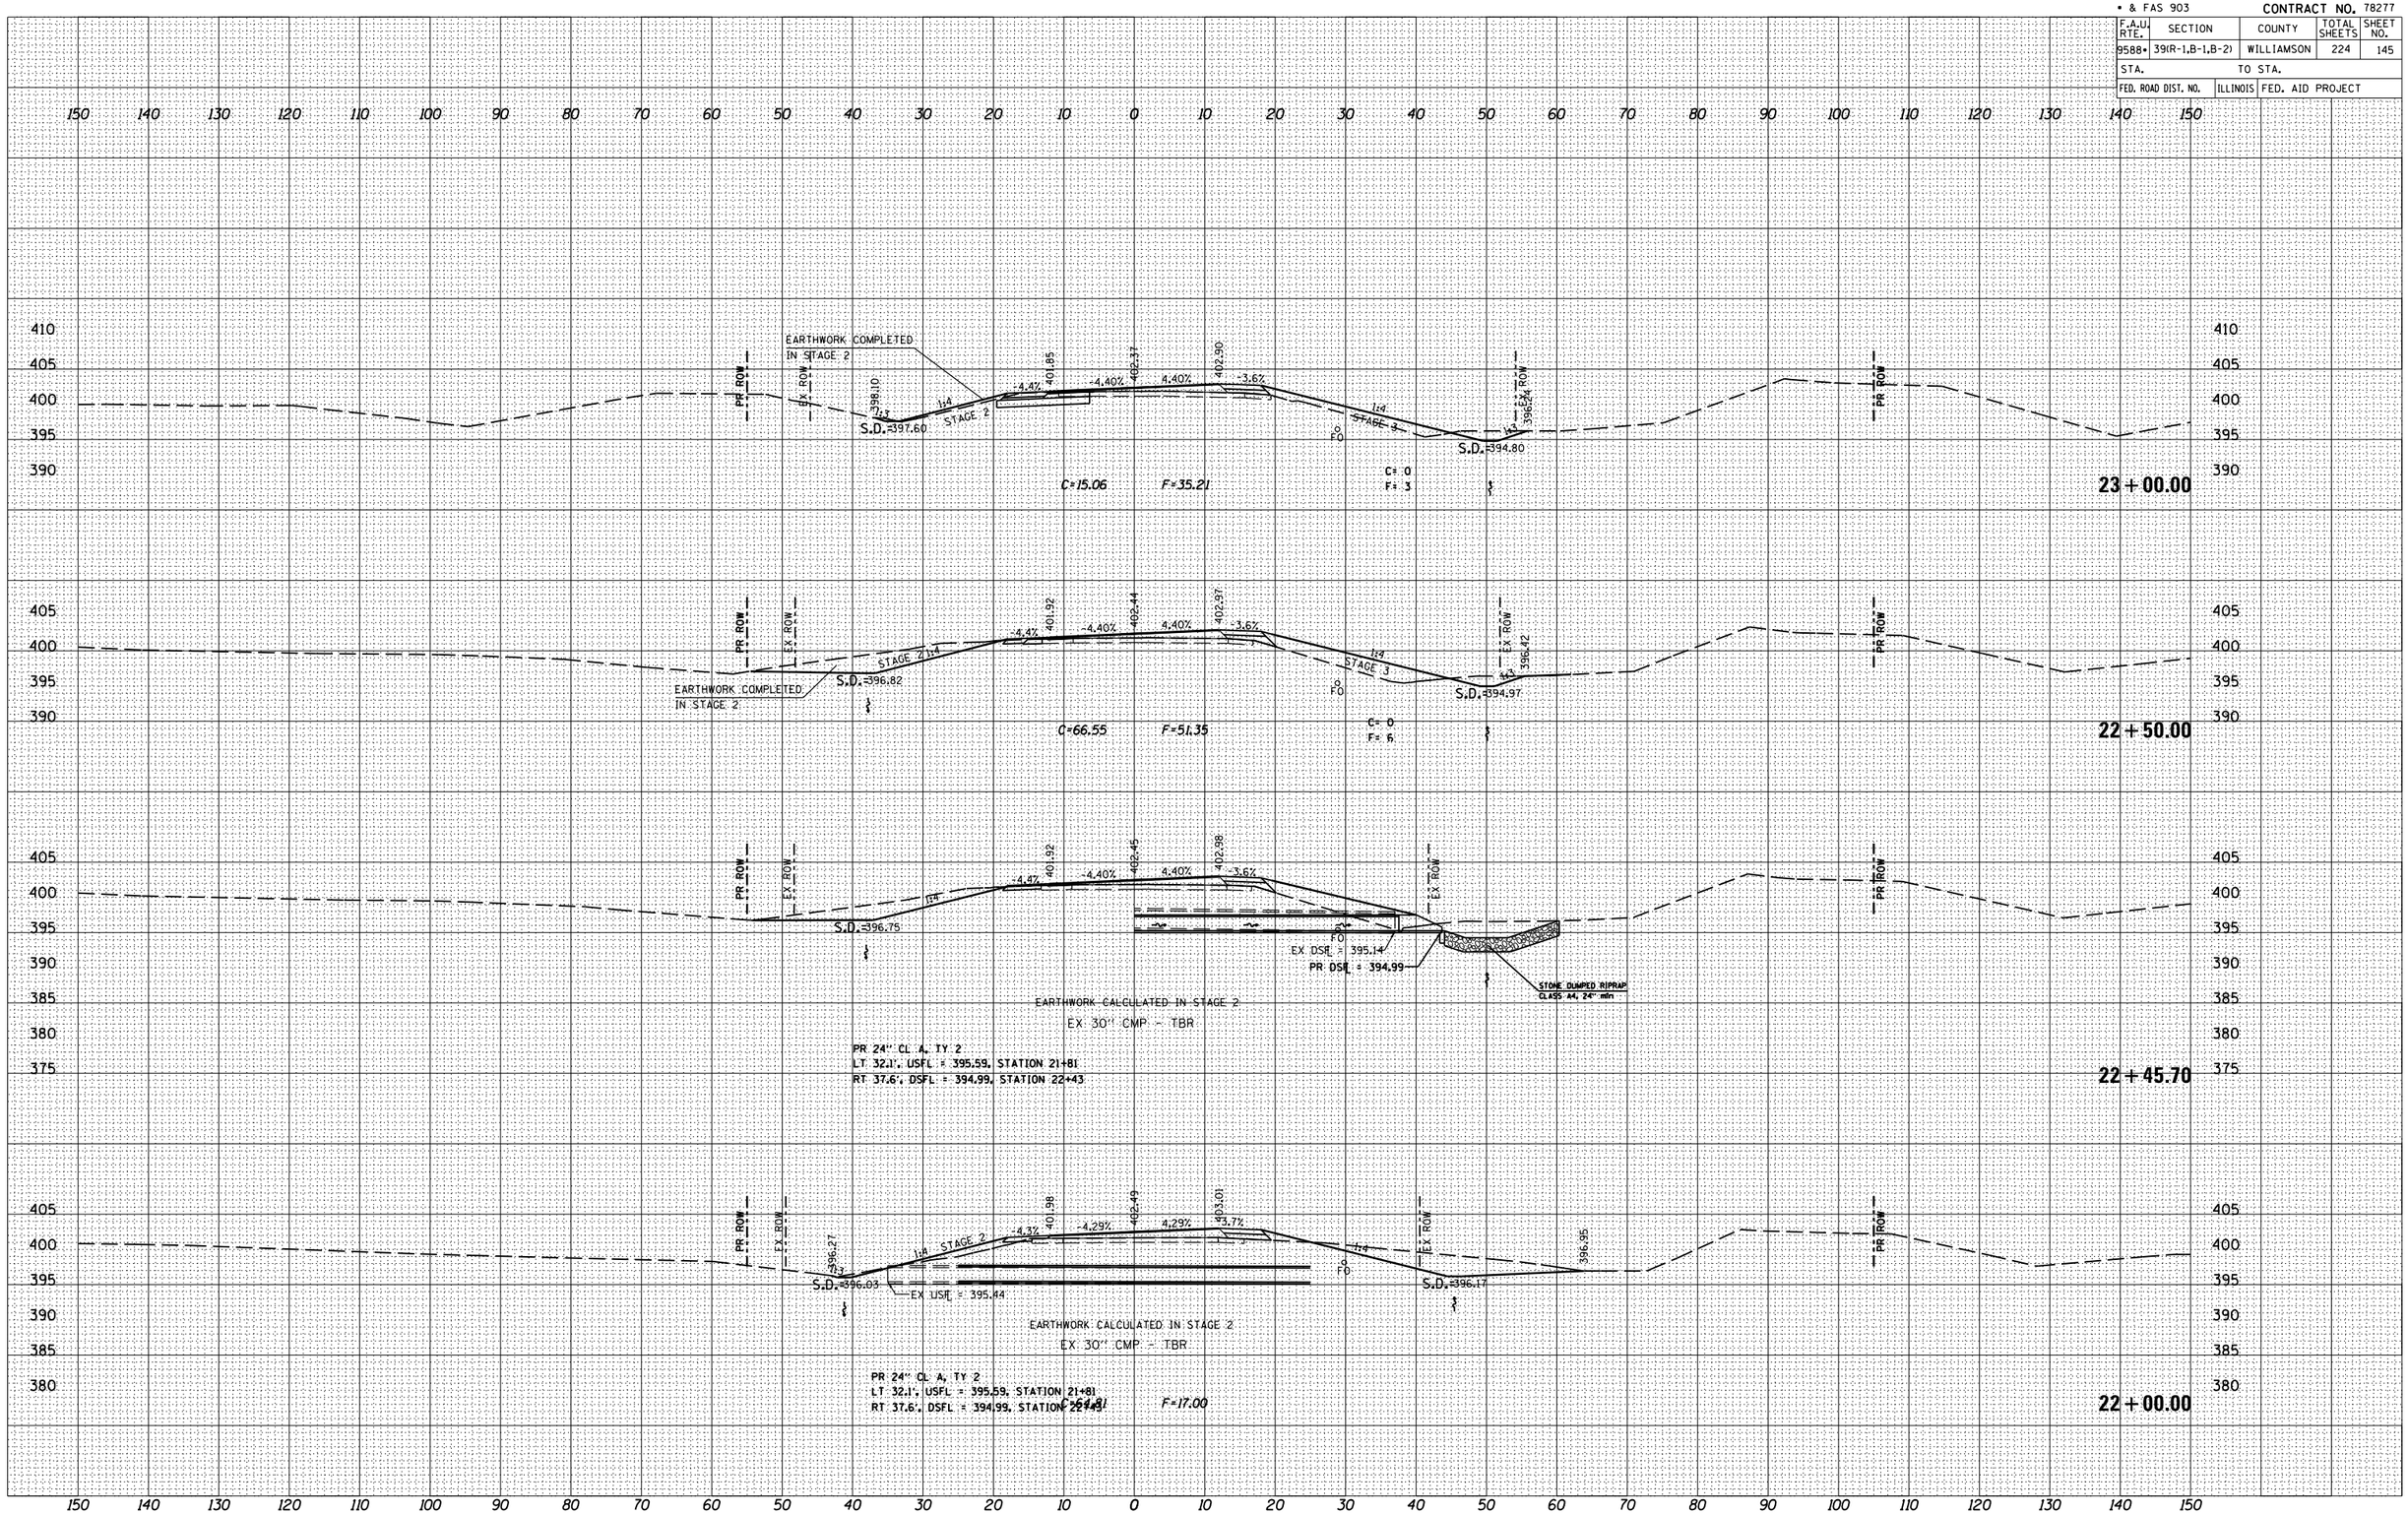

FINAL SURVEY NOTE BOOK	BY	DATE
	SURVEYED	
	PLOTTED	
	TRANSFER	
	AREAS	
NO.	AREAS CHECKED	

ORIGINAL SURVEY	BY	DATE
	SURVEYED	
	PLOTTED	
	TRANSFER	
	AREAS	
NO.	AREAS CHECKED	

PLOT DATE = 12/12/2013
FILE NAME = c:\pw_work\pwidot\coleman\d0217478\D0217478_sht_xsec.dgn
PLOT SCALE = 21.1765 ' / in.
USER NAME = $USER$

CROSS SECTIONS – FINAL