• & FAS 903

CONTRACT NO. 78277

F.A.U. RTE.	SECTION	COUNTY	TOTAL SHEETS	SHEET NO.
9588•	39(R-1,B-1,B-2)	WILLIAMSON	224	165
STA.	TO STA.			
FED. ROAD DIST. NO.	ILLINOIS	FED. AID PROJECT		

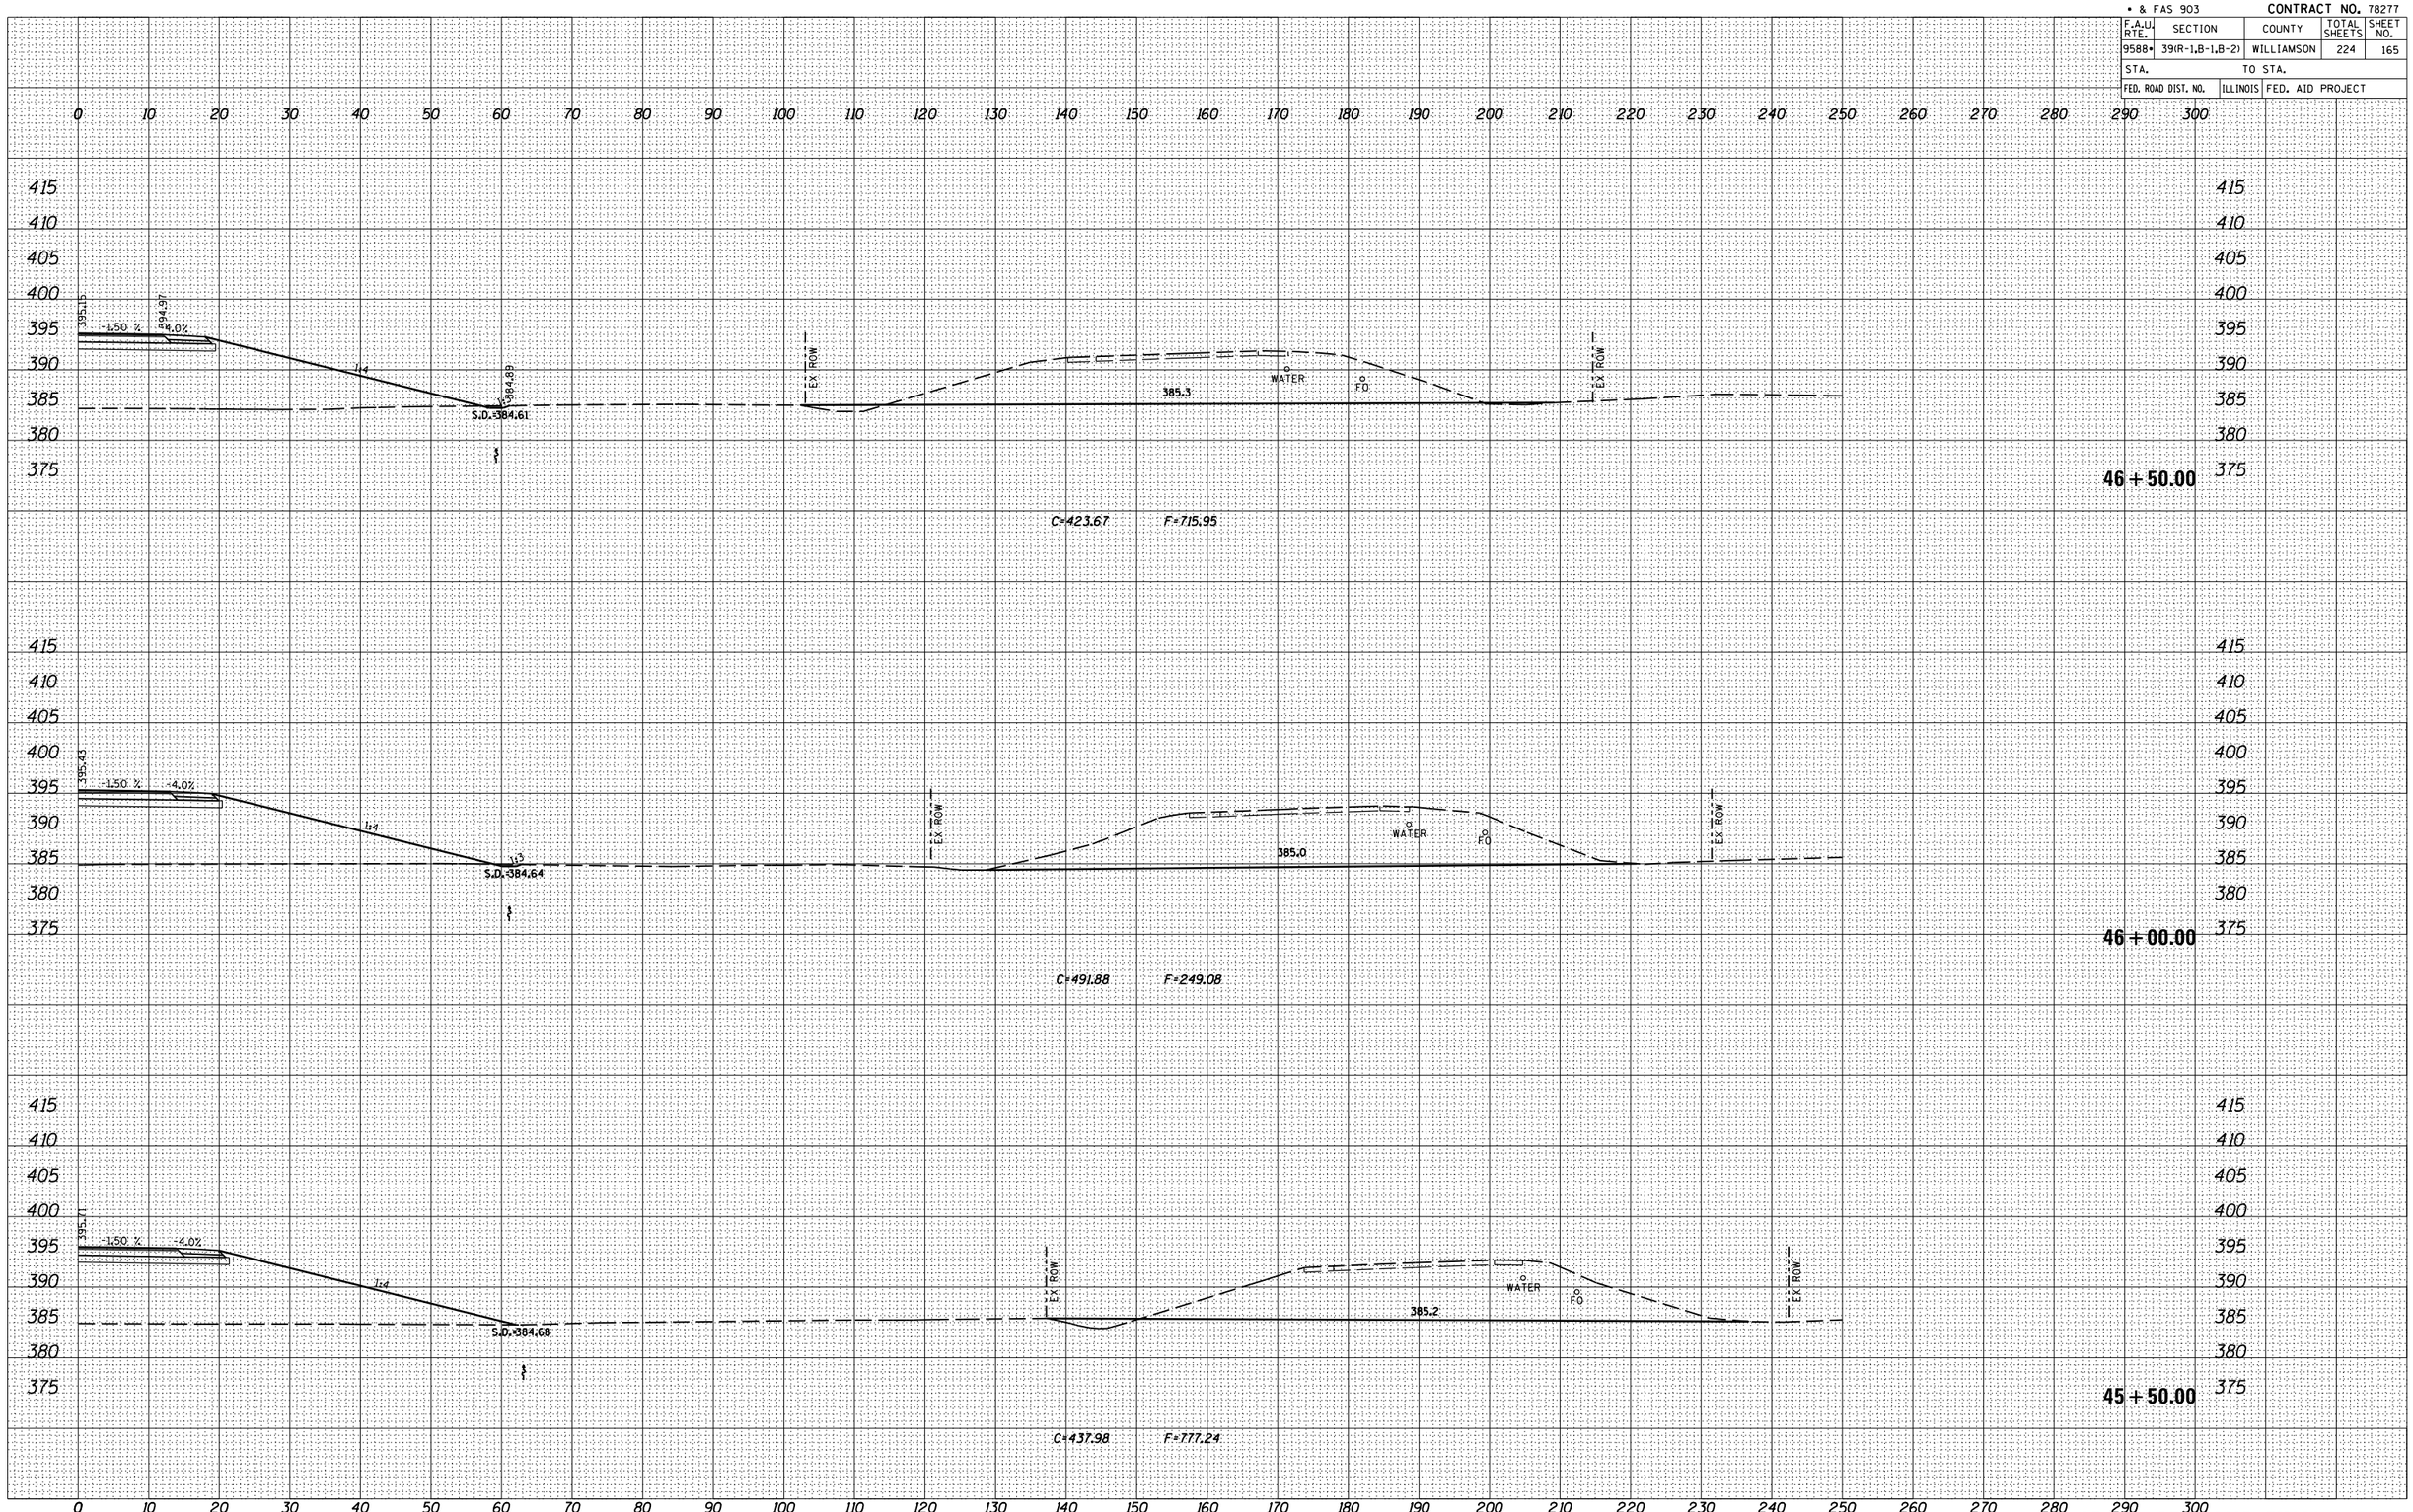

FINAL SURVEY — NOTE BOOK — NO. — BY — DATE
SURVEYED
PLOTTED
TYPED
AREAS
AREAS CHECKED

ORIGINAL SURVEY — NOTE BOOK — NO. — BY — DATE
SURVEYED
PLOTTED
TYPED
AREAS
AREAS CHECKED

PLOT DATE = 12/12/2013
FILE NAME = c:\pw_work\pwidot\coleman\d0271741\Sht 25.dgn
PLOT SCALE = 211765 / in.
USER NAME = #USER#

CROSS SECTIONS FINAL – RIGHT