• & FAS 903

CONTRACT NO. 78277

F.A.U. RTE.	SECTION	COUNTY	TOTAL SHEETS	SHEET NO.
9588•	39(R-1,B-1,B-2)	WILLIAMSON	224	205
STA.	TO STA.			
FED. ROAD DIST. NO.	ILLINOIS	FED. AID PROJECT		

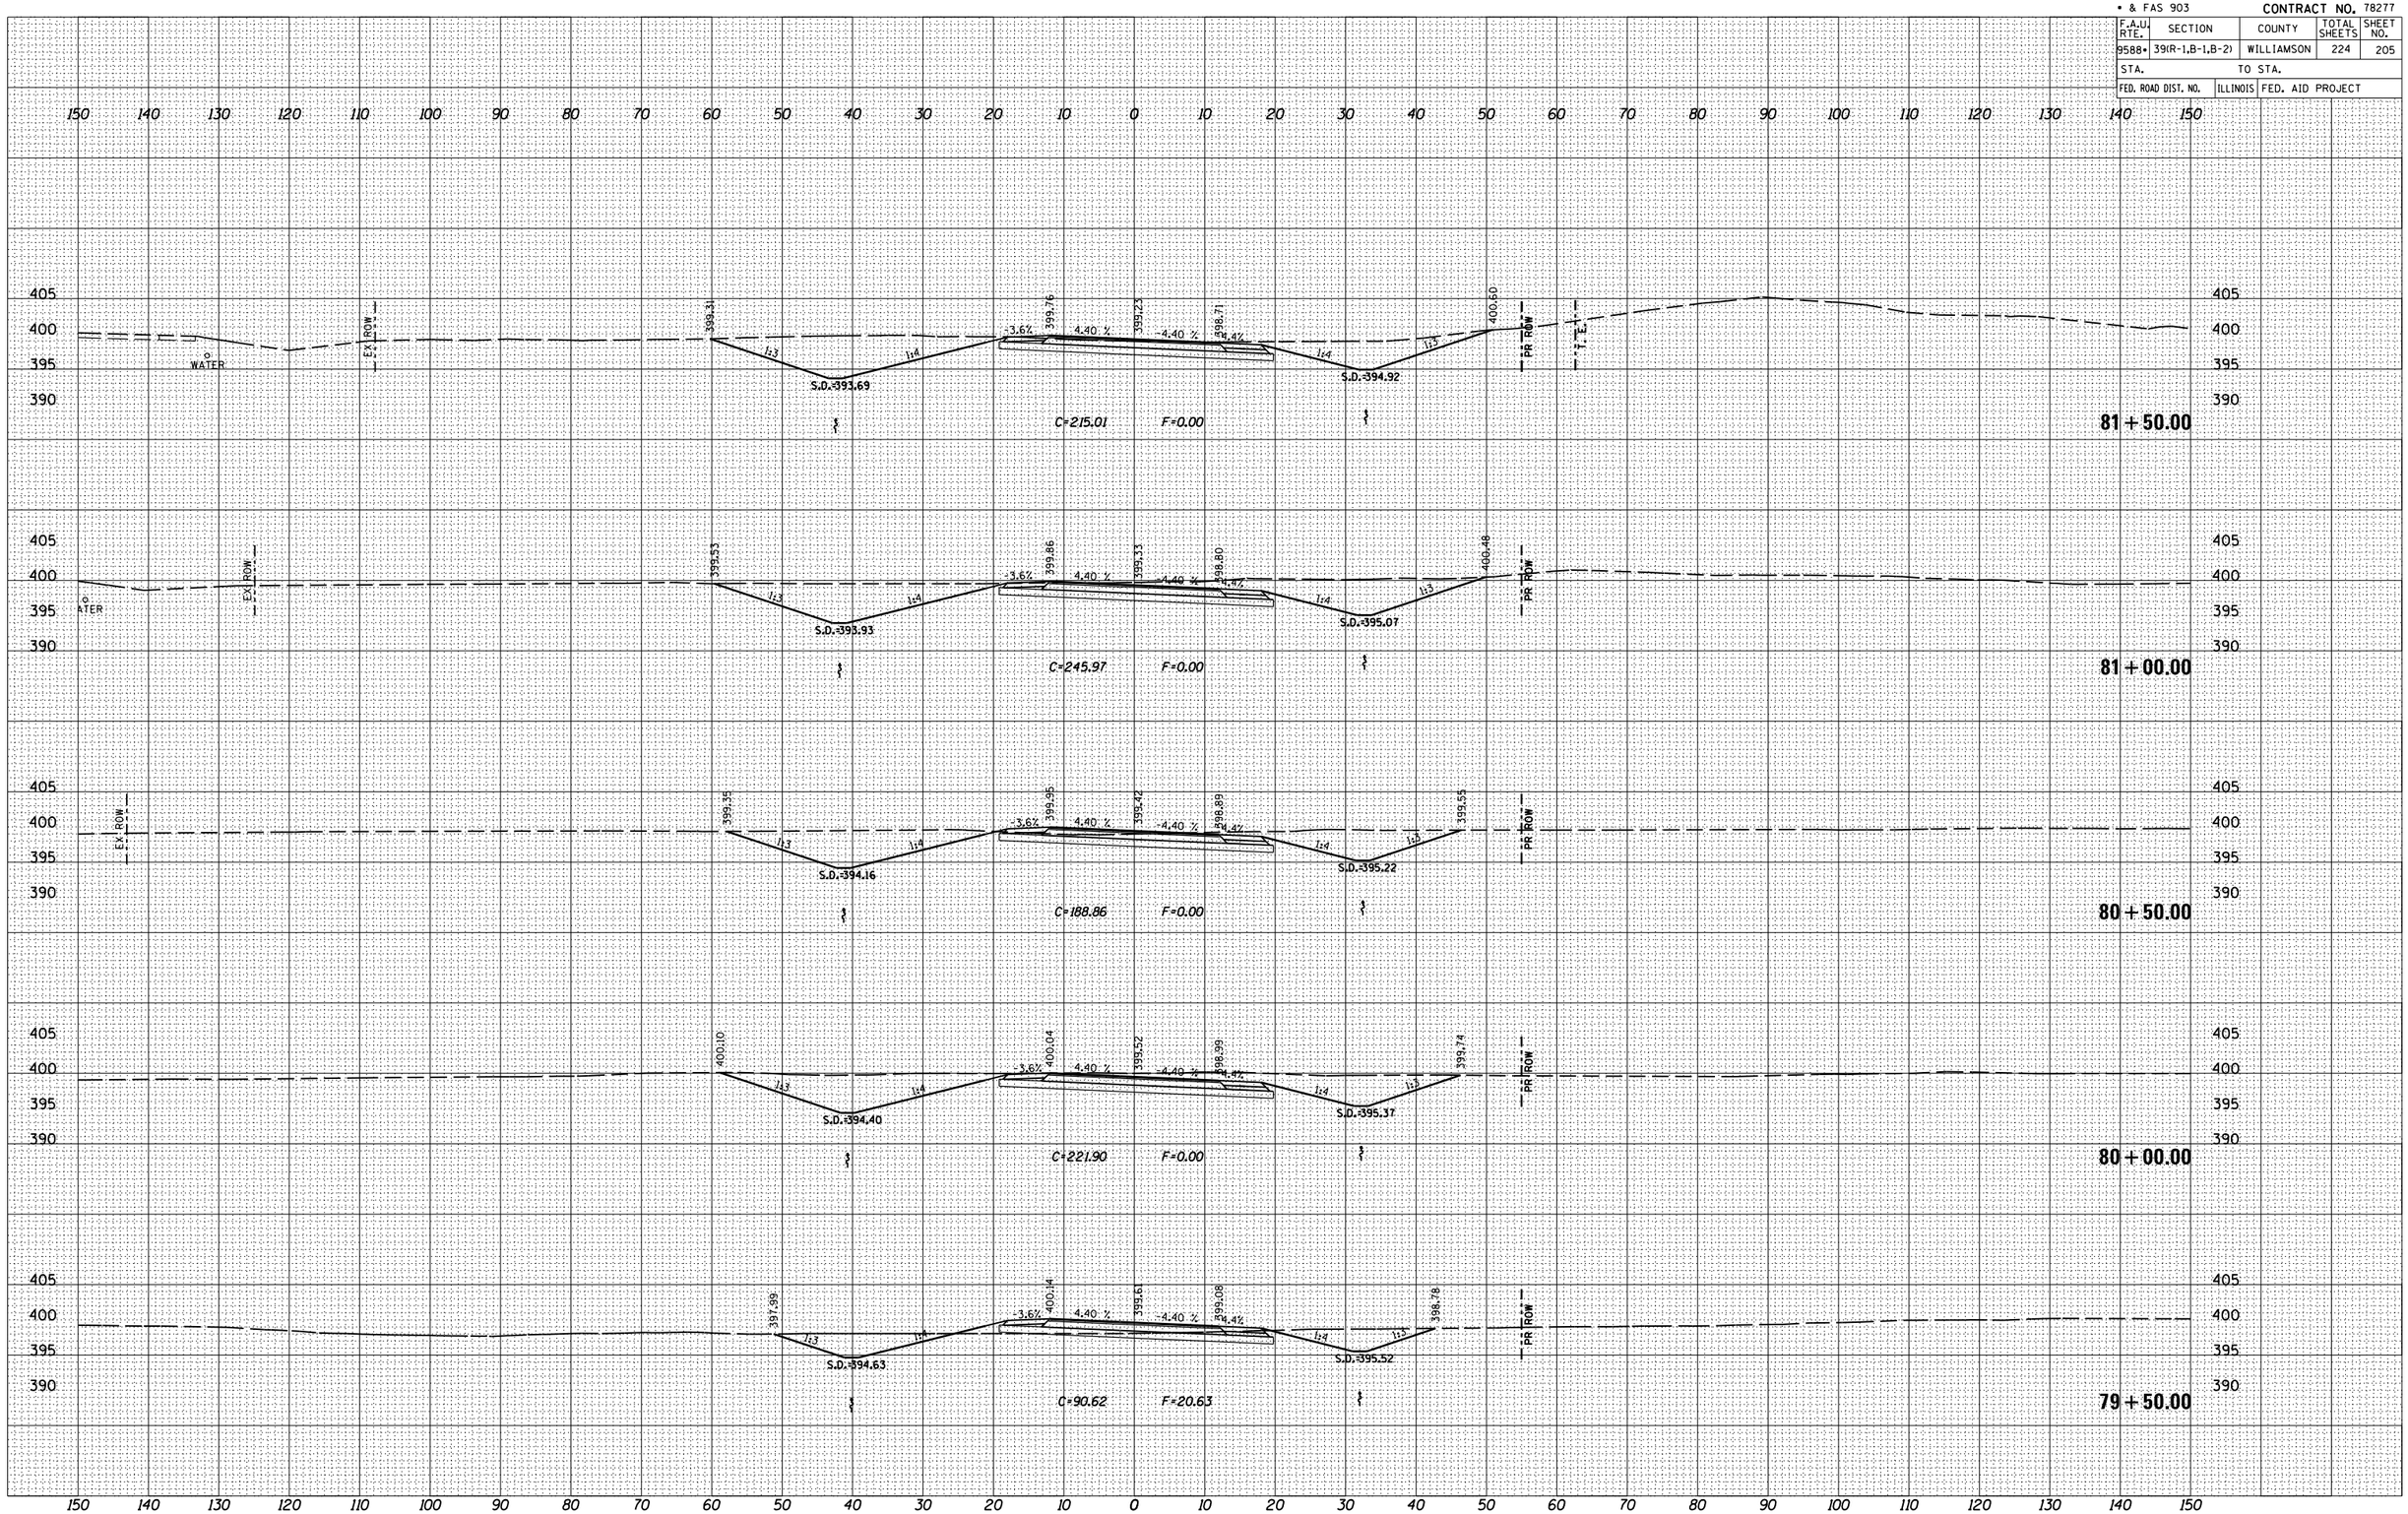

FINAL SURVEY	NOTE BOOK	NO.	BY	DATE
SURVEYED				
PLOTTED				
TYPED & CK'E				
AREAS				
AREAS CHECKED				

ORIGINAL SURVEY	NOTE BOOK	NO.	BY	DATE
SURVEYED				
PLOTTED				
TYPED & CK'E				
AREAS				
AREAS CHECKED				

PLOT DATE = 12/12/2013
FILE NAME = c:\pw_work\pwidot\vollamm\d0211765\Plan\Sheets\Cross Sections\Cross Sections.dgn
PLOT SCALE = 211765 ' / in.
USER NAME = @USER#

CROSS SECTIONS – FINAL