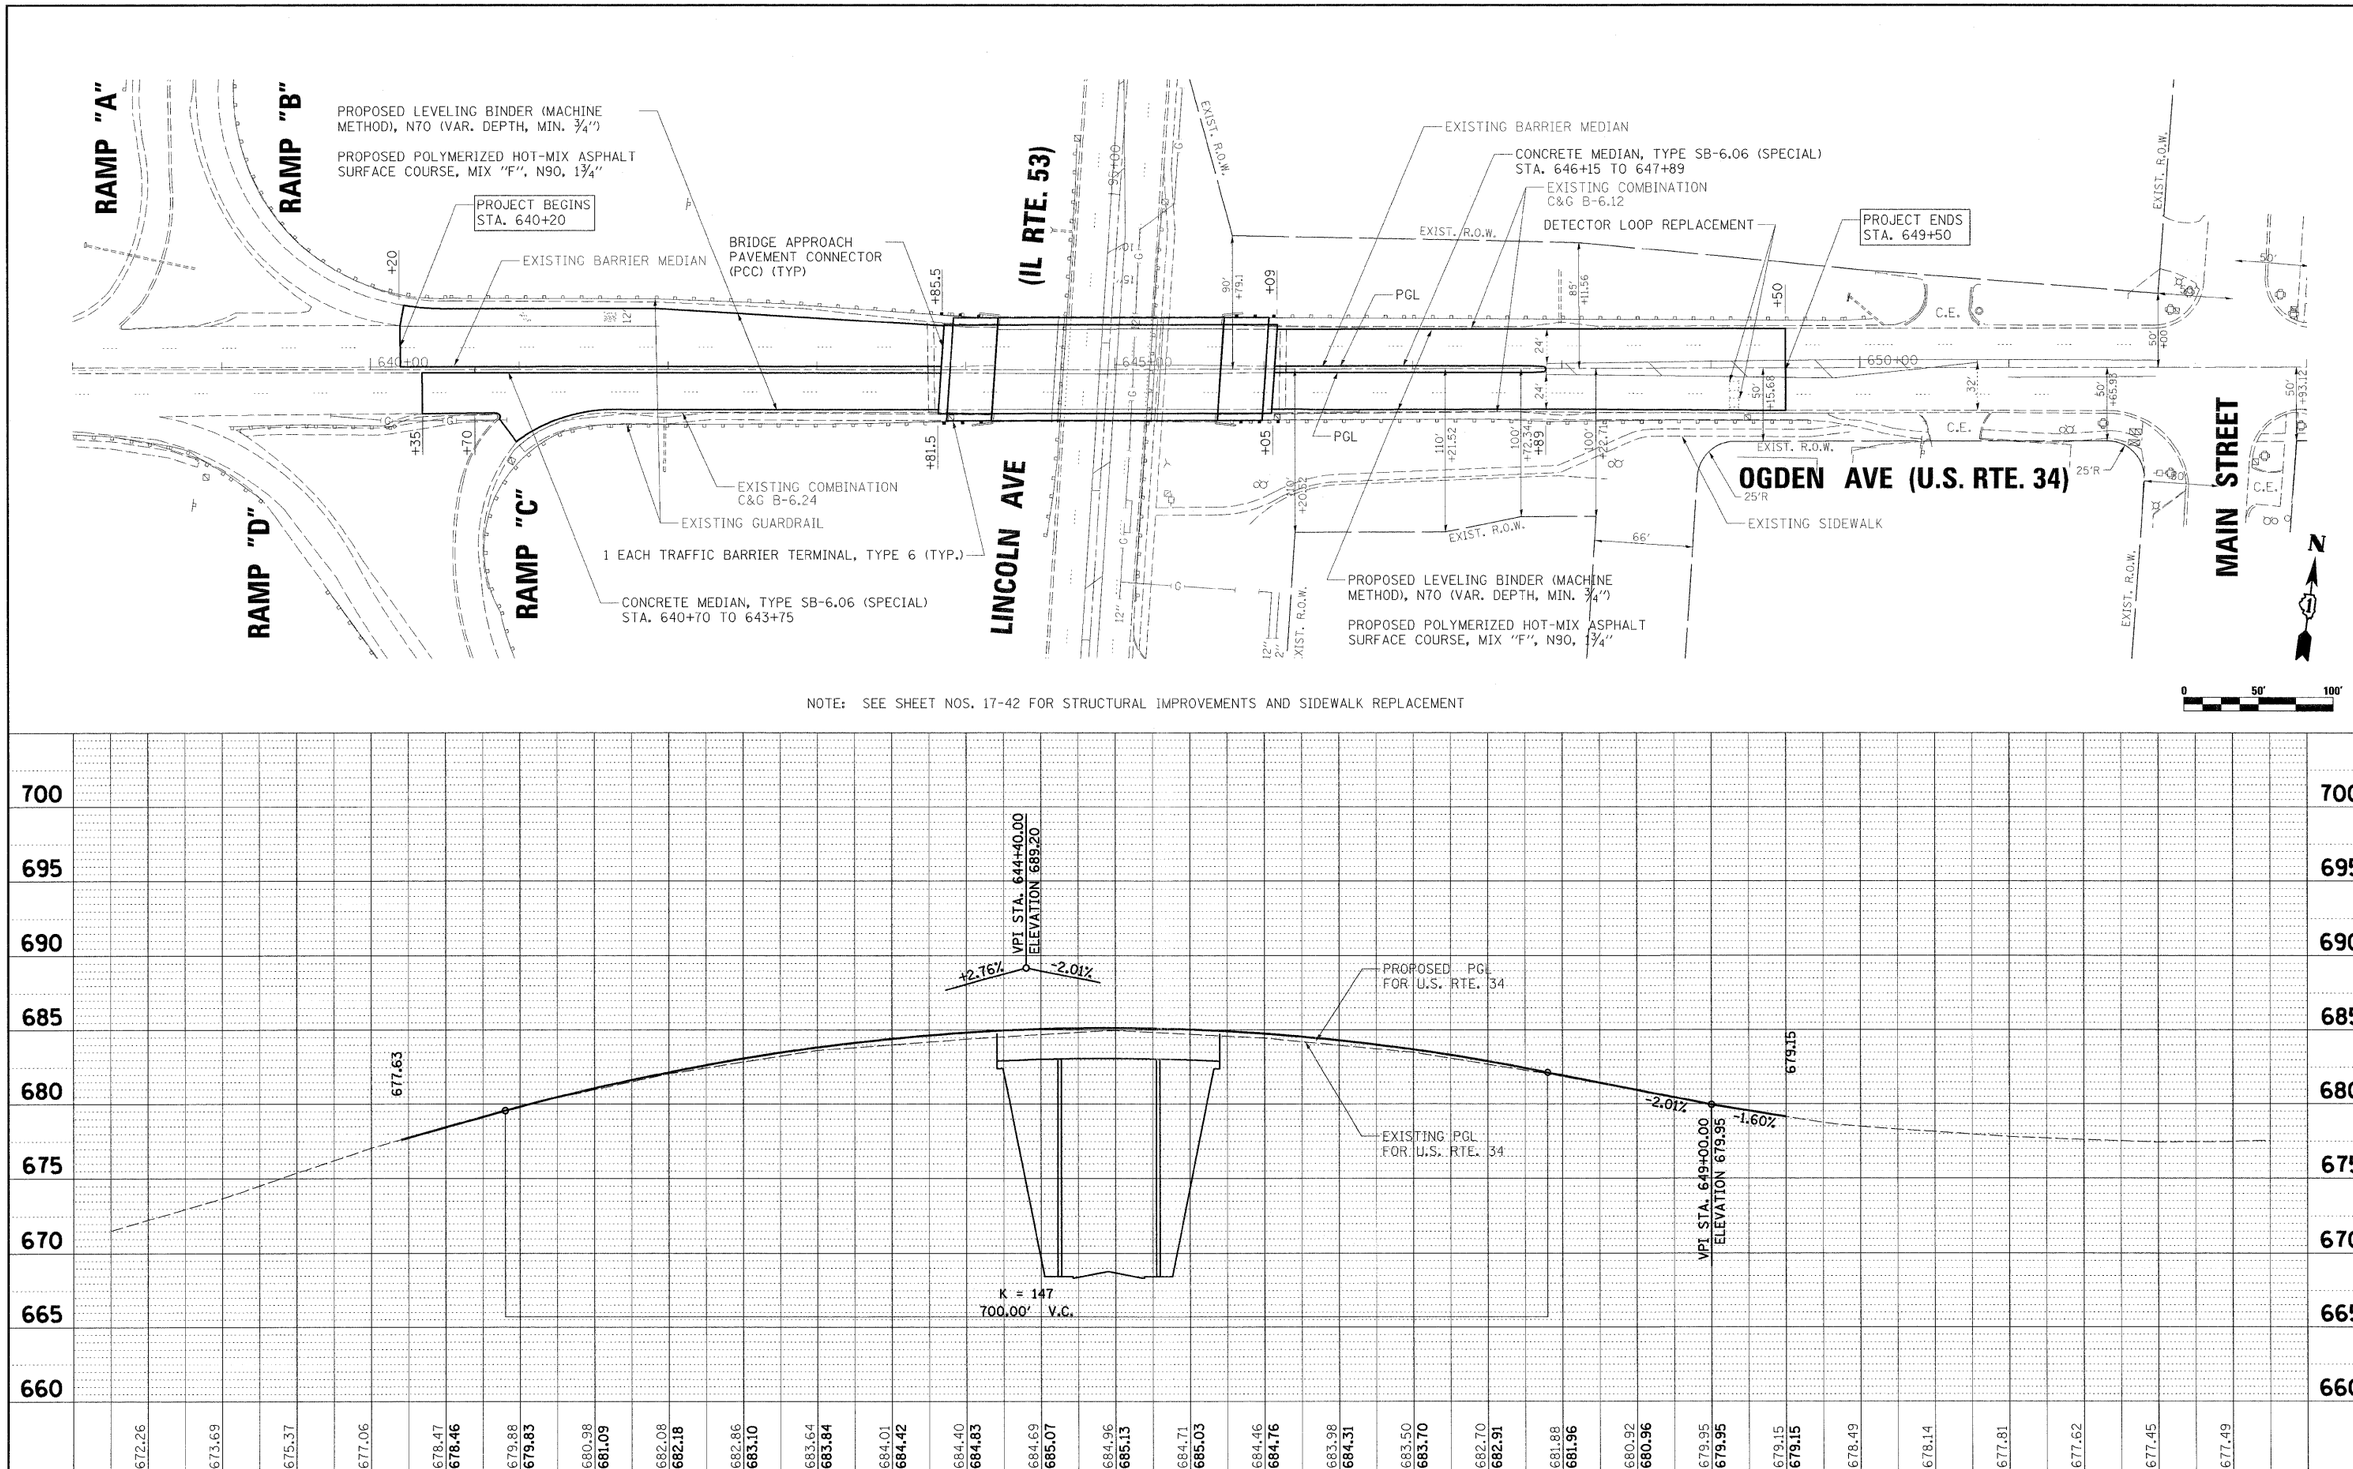

PLAN: SURVEYED / PLOTTED / ALIGNMENT CHECKED / RT. OF WAY CHECKED / CADD FILE NAME / NOTE BOOK NO. / BY / DATE

PROFILE: SURVEYED / PLOTTED / GRADES CHECKED / B.M. NOTED / STRUCTURE NOTATIONS CHKD / NOTE BOOK NO. / BY / DATE

PLOT DATE = 8/7/2009
FILE NAME = k:\IL225510\civil\cadd\sheets\225510_PP.dgn
PLOT SCALE = 1:50
USER NAME = jtracey
MODEL = Default

rjngroup
Excellence through Ownership
200 West Front Street
Wheaton, Il 60187

DESIGNED -		REVISED -	___
DRAWN -	MH/JT	REVISED -	___
CHECKED -	MK	REVISED -	___
DATE -	8/7/09	REVISED -	___

STATE OF ILLINOIS
DEPARTMENT OF TRANSPORTATION

US RTE. 34 OVER IL RTE. 53
STRUCTURE NO. 022-0033

PLAN AND PROFILE

SCALE: 1:50 | SHEET NO. 7 OF 53 SHEETS | STA. _____ TO STA. _____

F.A.P. RTE.	SECTION	COUNTY	TOTAL SHEETS	SHEET NO.
311	10HB-R	DUPAGE	53	7

CONTRACT NO. 60B92

FED. ROAD DIST. NO. 1 | ILLINOIS | FED. AID PROJECT