SECTION 24, TOWNSHIP 36, RANGE 12
SECTION 19, TOWNSHIP 36, RANGE 13

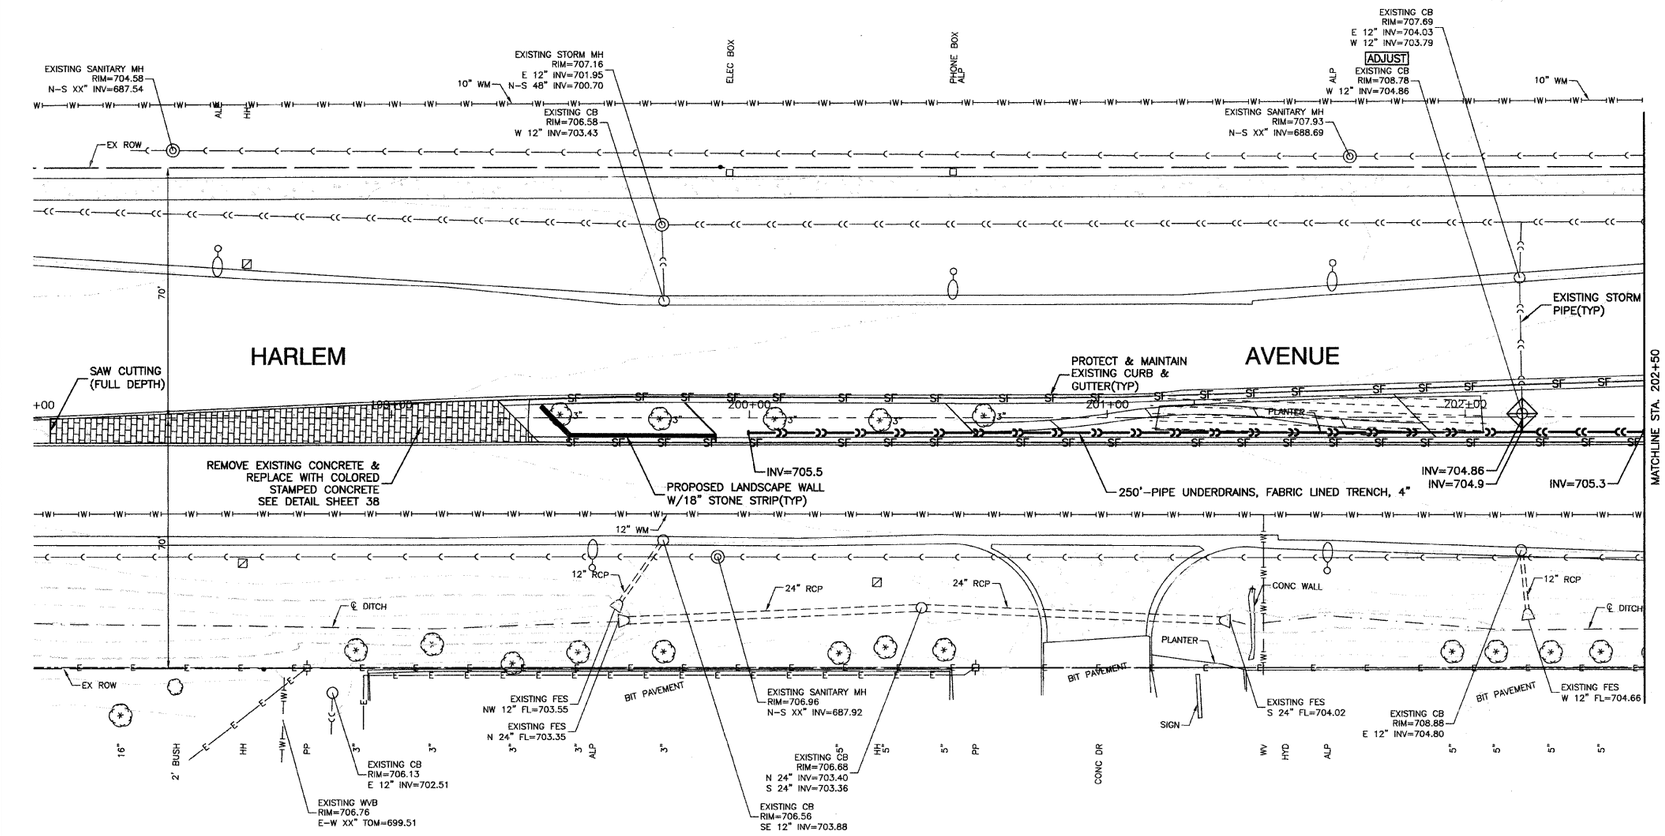

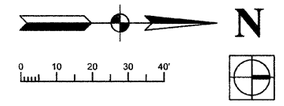

LEGEND

—SF— PERIMETER EROSION BARRIER

INLET FILTER

NOTES:
PROPOSED PLANTINGS NOT SHOWN FOR CLARITY.
SEE LANDSCAPING PLANS.

BENCH MARK:35

SQUARE CUT ON SW CONC BASE OF ALP, 3RD POLE N. OF 167TH STREET, EAAST SIDE OF HARLEM AVENUE
ELEVATION=702.30

FILE NAME = 09493-PLAN-01 - D22	USER NAME =	DESIGNED — SDG	REVISED —
		CHECKED — JSP	REVISED —
	PLOT SCALE =	DRAWN — PS	REVISED —
	PLOT DATE = 11-30-09	CHECKED — AG	REVISED —

STATE OF ILLINOIS
DEPARTMENT OF TRANSPORTATION

HARLEM AVENUE
BEAUTIFICATION - STREETSCAPING
DRAINAGE AND EROSION CONTROL PLAN

SCALE: 1"=20' | SHEET NO. 23 OF 38 SHEETS | STA. | TO STA.

F.A.P. RTE.	SECTION	COUNTY	TOTAL SHEETS	SHEET NO.
348	09-00108-00-LS	COOK	38	23
		CONTRACT NO. 63412		
FED. ROAD DIST. NO. 1	ILLINOIS	FED. AID PROJECT ARA-00D1(609)		