NOTE (FOR ALL DETAILS): BOXED NOTES INDICATE INCIDENTAL ITEMS OF WORK INCLUDED IN THE COST OF PAY ITEM DETAILED.

NOTE:
- USE ½" Ø X 6" STAINLESS STEEL PINS AND NON-SHRINK GROUT TO PIN PRECAST CURB PIECES TOGETHER AND TO UNDERLAYMENT.
- USE 3 PINS PER PIECE (2 PINS FOR SIDES AND 1 FOR BOTTOM).

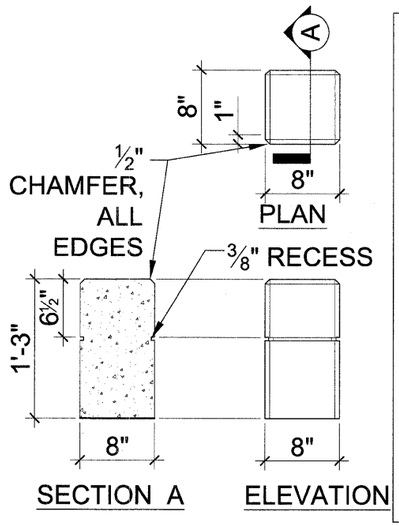

1 ARCHITECTURAL PRECAST CONCRETE CURB - PIECE A — d-precast-A1 — 1 1/2" = 1'-0"
PAID FOR AS "PRECAST CONCRETE CURB"

NOTE:
- USE ½" Ø X 6" STAINLESS STEEL PINS AND NON-SHRINK GROUT TO PIN PRECAST CURB PIECES TOGETHER AND TO UNDERLAYMENT.
- USE 4 PINS PER PIECE (2 PINS FOR SIDES AND 2 FOR BOTTOM).

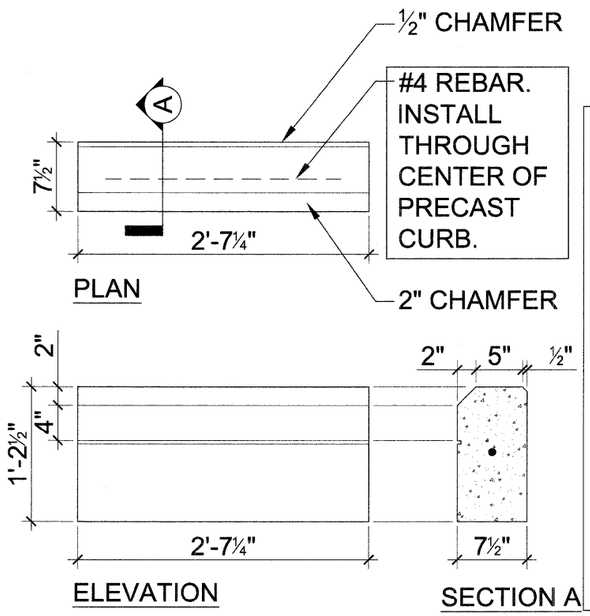

2 ARCHITECTURAL PRECAST CONCRETE CURB - PIECE B — d-precast-C4 — 1 1/2" = 1'-0"
PAID FOR AS "PRECAST CONCRETE CURB"

NOTE:
- USE ½" Ø X 6" STAINLESS STEEL PINS AND NON-SHRINK GROUT TO PIN PRECAST CURB PIECES TOGETHER AND TO UNDERLAYMENT.
- USE 4 PINS PER PIECE (2 PINS FOR SIDES AND 2 FOR BOTTOM).

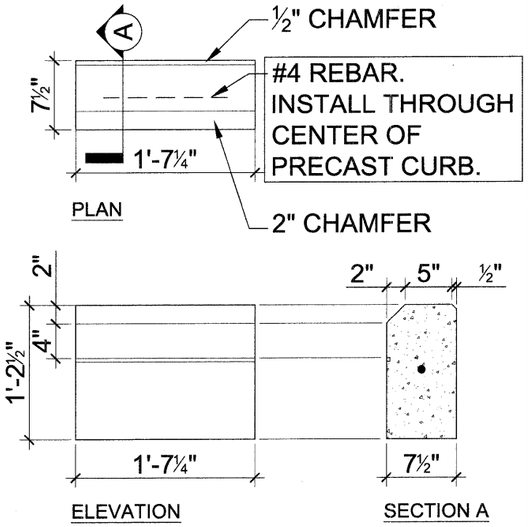

3 ARCHITECTURAL PRECAST CONCRETE CURB - PIECE C — d-precast-B3 — 1 1/2" = 1'-0"
PAID FOR AS "PRECAST CONCRETE CURB"

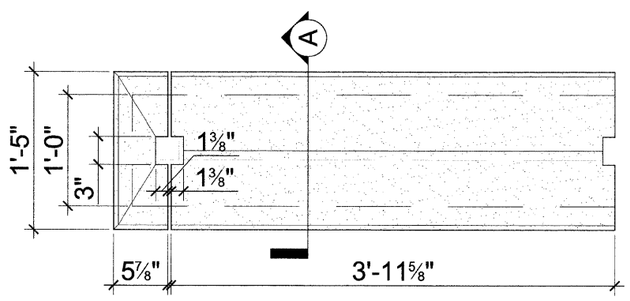

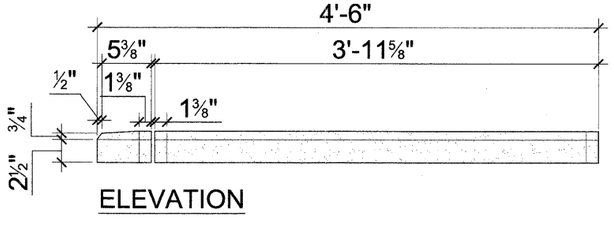

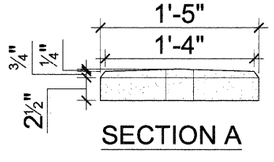

4 ARCHITECTURAL PRECAST CONCRETE COPING - PIECE D — d-precast-E1 — 1 1/2" = 1'-0"
PAID FOR AS "PRECAST MODULAR RETAINING WALL"

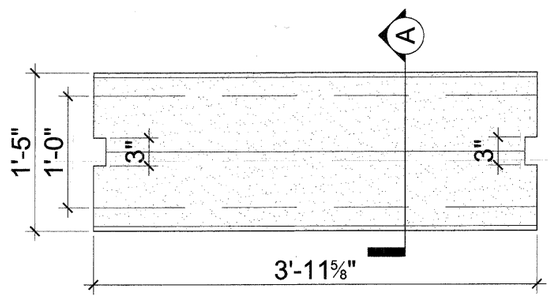

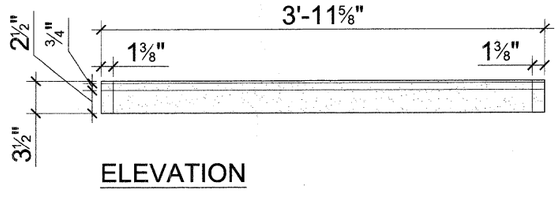

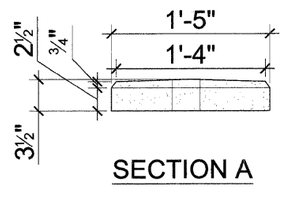

5 ARCHITECTURAL PRECAST CONCRETE COPING - PIECE E — d-precast-E2 — 1 1/2" = 1'-0"
PAID FOR AS "PRECAST MODULAR RETAINING WALL"

FILE NAME = $FILE$	USER NAME = $USER$	DESIGNED - TCK/MEU	REVISED - DECEMBER 1, 2009	STATE OF ILLINOIS DEPARTMENT OF TRANSPORTATION	DETAILS WEST DUNDEE STREETSCAPE PROJECT
		DRAWN - RWR	REVISED - DECEMBER 14, 2009		
	PLOT SCALE = $SCALE$	CHECKED - TCK/TRR	REVISED - DECEMBER 28, 2009		SCALE: AS NOTED — SHEET NO. 18 OF 20 SHEETS — STA. N/A TO STA. N/A
	PLOT DATE = $DATE$	DATE - OCTOBER 16, 2009	REVISED - ___		

F.A.P. RTE.	SECTION	COUNTY	TOTAL SHEETS	SHEET NO.
341	09-00056-00-LS	KANE	20	18
	C-91-188-10	CONTRACT NO. 63418		
FED. ROAD DIST. NO. 1	ILLINOIS	FED. AID PROJECT ARA-9003(529)		