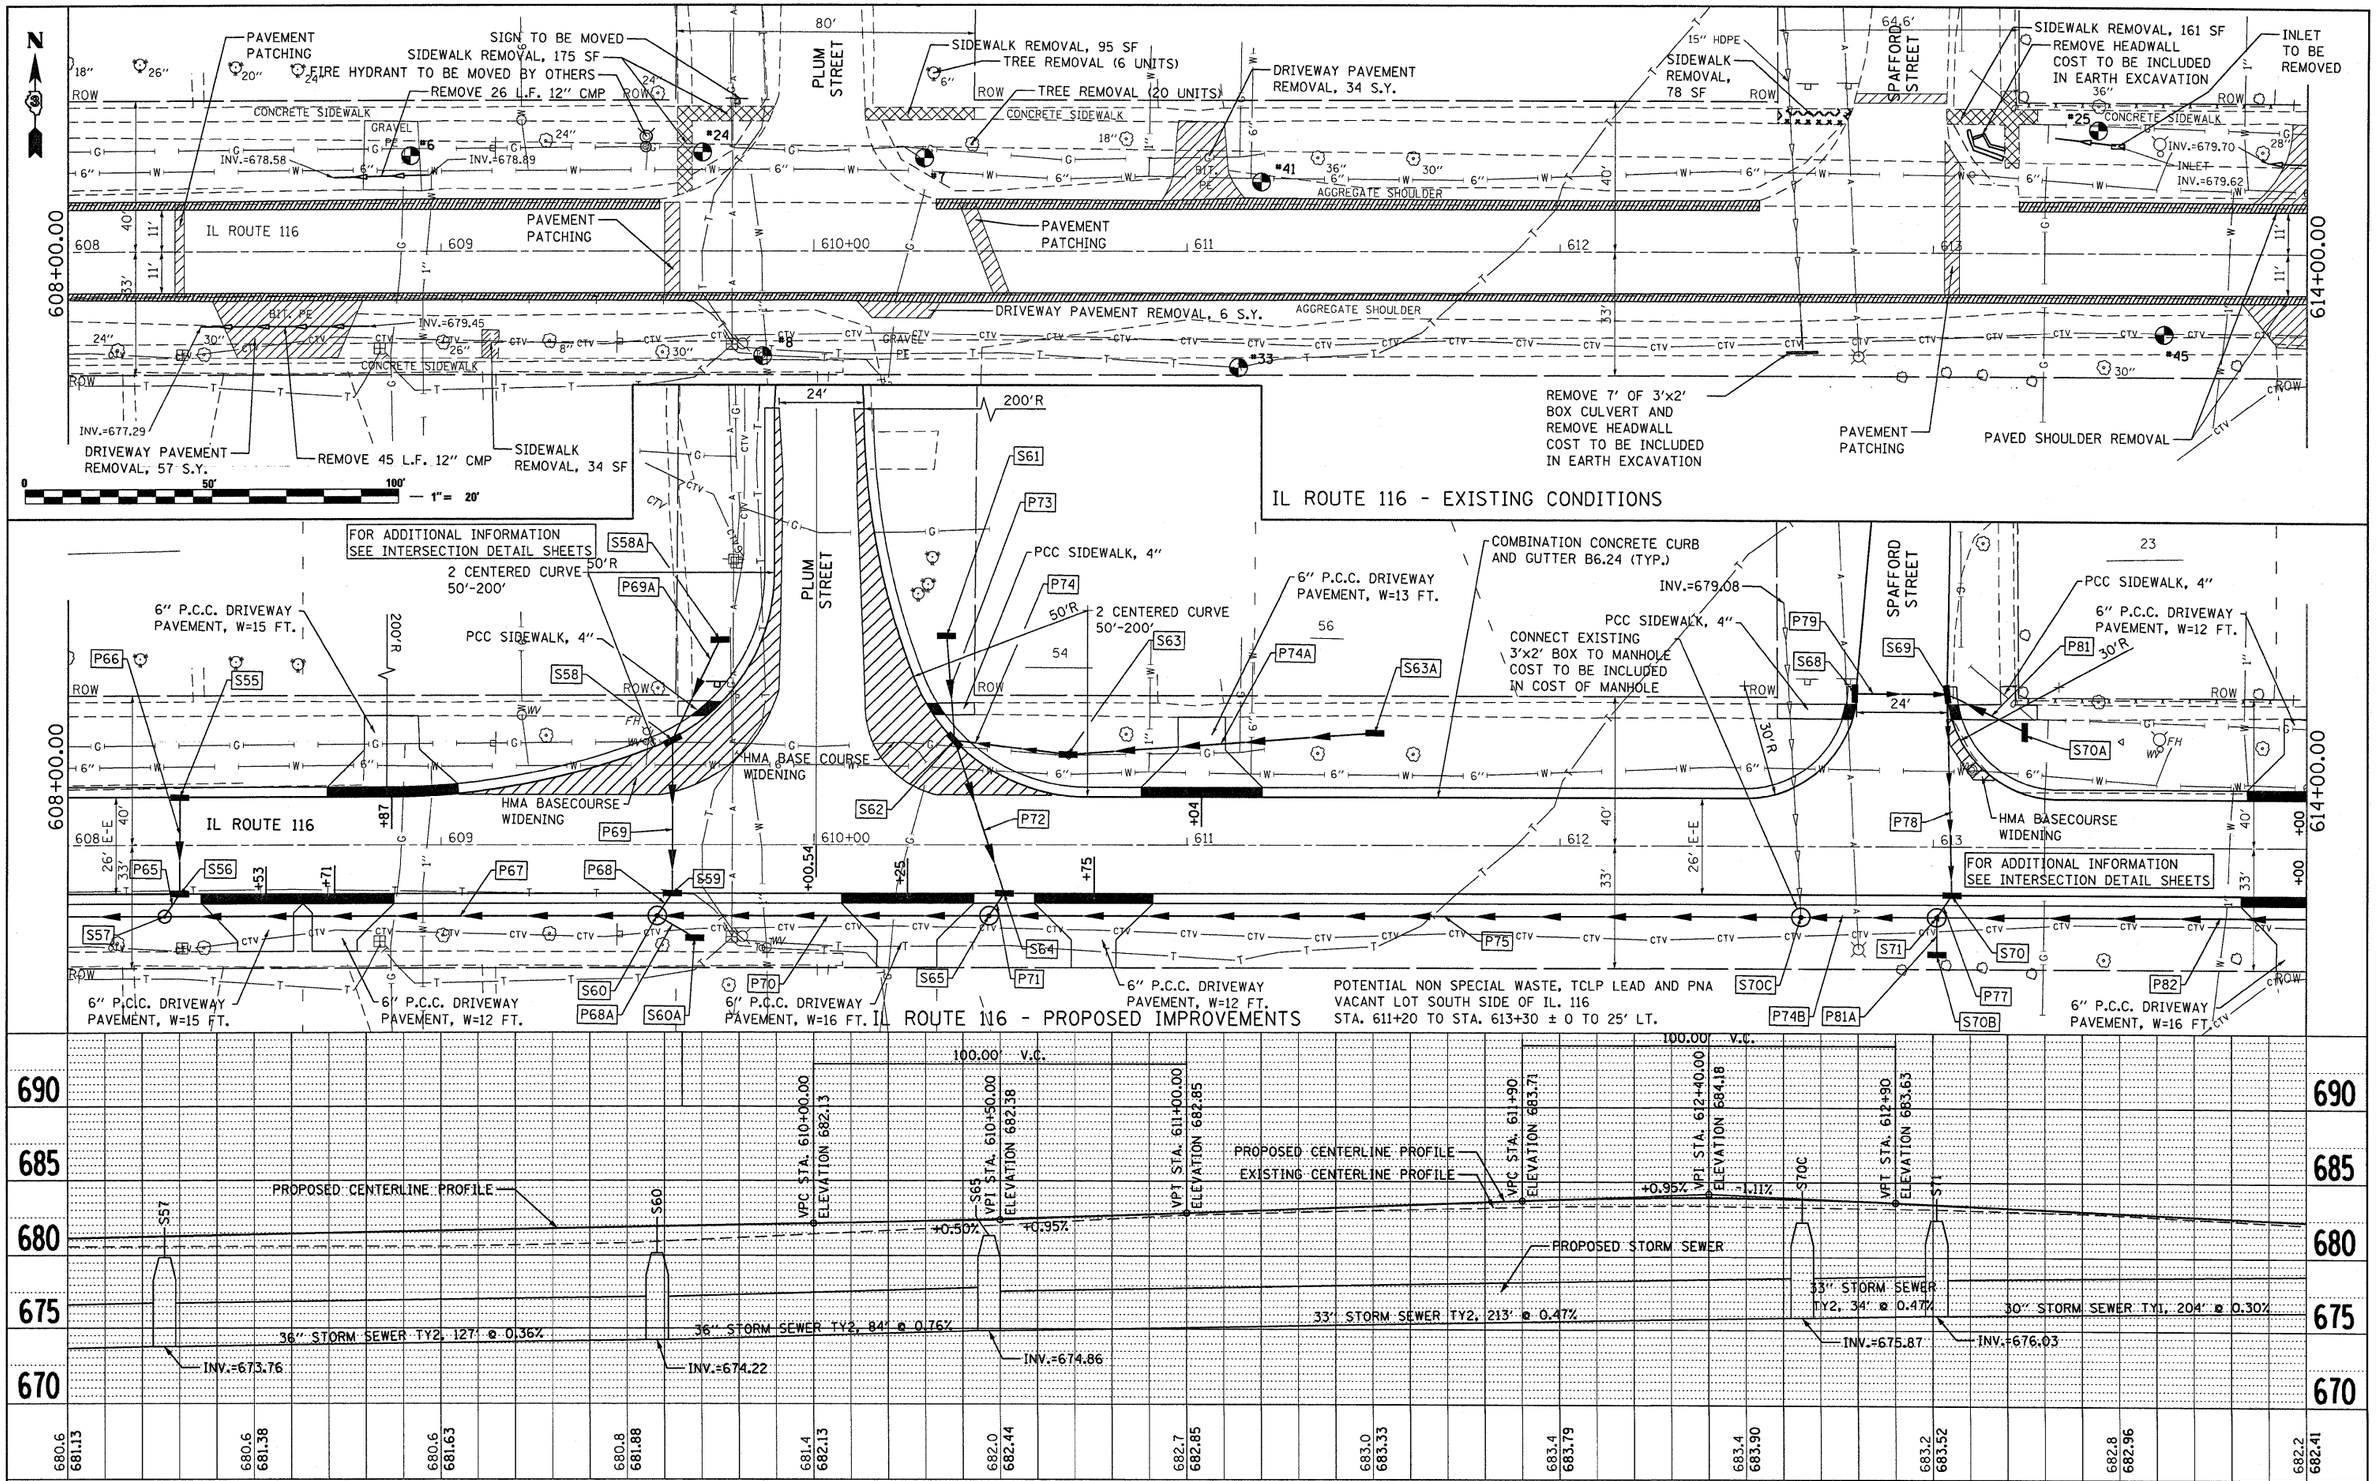

PLAN — NOTE BOOK NO. — SURVEYED — PLOTTED — ALIGNMENT CHECKED — RT. OF WAY CHECKED — CADD FILE NAME — BY — DATE

PROFILE — NOTE BOOK NO. — SURVEYED — PLOTTED — GRADES CHECKED — B.M. NOTED — STRUCTURE NOTATNS CHKD — BY — DATE

FILE NAME = c:\pw_work\pwidot\schwankerg\d0117211\Z02300pln.dgn	USER NAME = schwankerg	DESIGNED - SPF	REVISED -
		CHECKED - JMS	REVISED -
	PLOT SCALE = 20.0000 ' / IN.	DRAWN - AJP	REVISED -
	PLOT DATE = Dec 04, 2009 - 10:45:38 AM	CHECKED - 09/25/09	REVISED -

STATE OF ILLINOIS
DEPARTMENT OF TRANSPORTATION

PLAN AND PROFILE

SCALE: 1"=20' | SHEET NO. 5 OF 7 SHEETS | STA. 608+00.00 TO STA. 614+00.00

F.A.P RTE.	SECTION	COUNTY	TOTAL SHEETS	SHEET NO.
681	114 RS-2	LIVINGSTON	63	15

CONTRACT NO. 66532

FED. ROAD DIST. NO. | ILLINOIS | FED. AID PROJECT