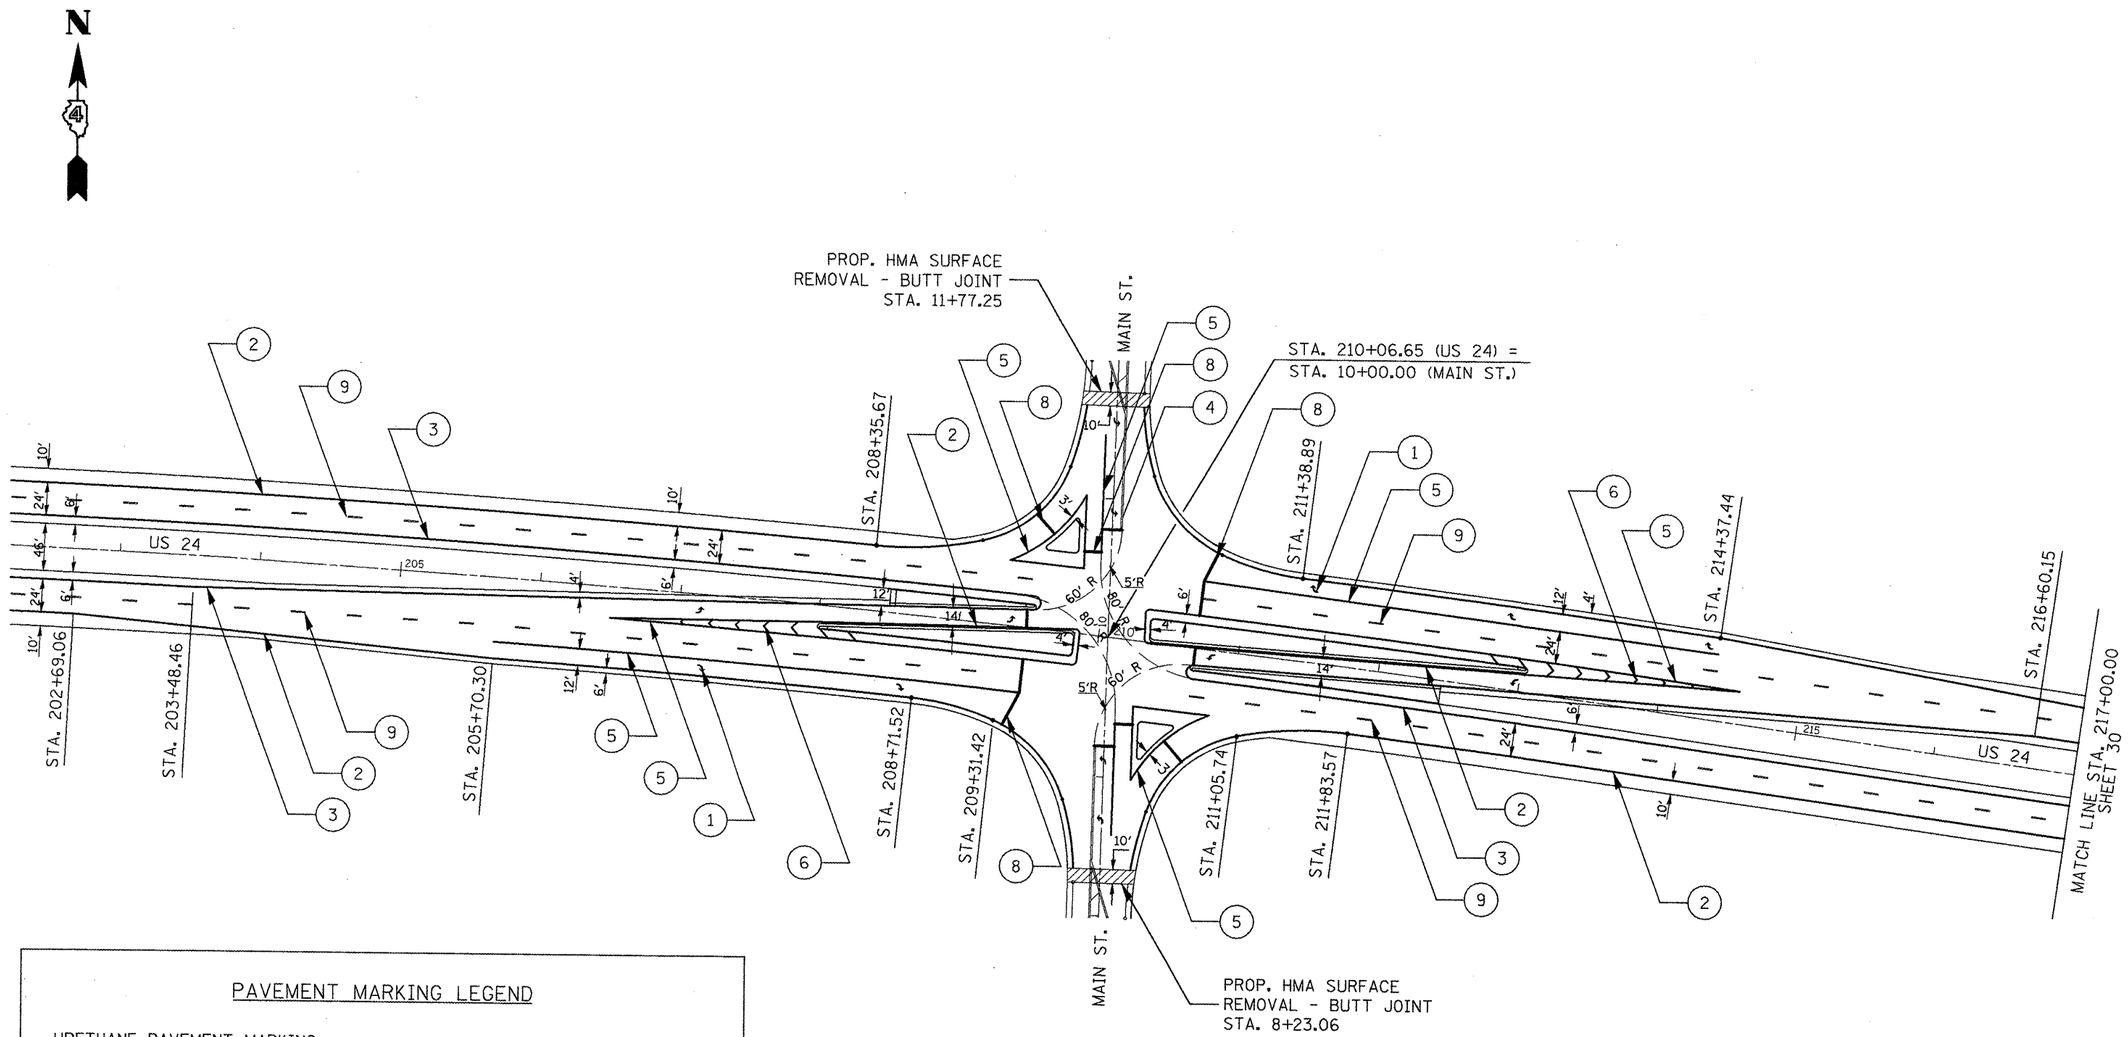

PAVEMENT MARKING LEGEND

URETHANE PAVEMENT MARKING

1. LETTERS AND SYMBOLS
2. LINE 4" (SOLID WHITE)
3. LINE 4" (SOLID YELLOW)
4. LINE 4" (DOUBLE YELLOW)
5. LINE 8" (SOLID WHITE)
6. LINE 12" (CHEVRON & DIAGONAL WHITE)
7. LINE 12" (CHEVRON & DIAGONAL YELLOW)
8. LINE 24" (STOP BAR)

PREFORMED PLASTIC PAVEMENT MARKING, TYPE B

9. LINE 6" (SKIP DASH WHITE)

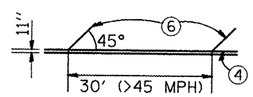

NOTE: REFER TO ISLAND DETAIL ON SHEET 28

FILE NAME = 68467 - Phase II.dgn	USER NAME = johnsonty	DESIGNED -	REVISED -	STATE OF ILLINOIS DEPARTMENT OF TRANSPORTATION	INTERSECTION DETAIL MAIN ST.	F.A.P. RTE.	SECTION	COUNTY	TOTAL SHEETS	SHEET NO.
		DRAWN -	REVISED -			317	17RS-6; 18RS-1; 35RS-8	TAZEWELL WOODFORD	60	29
	PLOT SCALE = 100.0000 ' / IN.	CHECKED -	REVISED -					CONTRACT NO. 68467		
	PLOT DATE = 11/23/2009	DATE -	REVISED -		SCALE: 1" = 50' / SHEET NO. 3 OF 8 SHEETS / STA. 202+69.06 TO STA. 217+00.00			ILLINOIS FED. AID PROJECT		