CONTRACT NO. 70075

F.A.I. RTE.	SECTION	COUNTY	TOTAL SHEETS	SHEET NO.
57	(10-30)RA-I-2	CHAMPAIGN	119	27
STA.		TO STA.		
FED. ROAD DIST. NO.	ILLINOIS	FED. AID PROJECT		

PCC PAVEMENT JOINTING DETAIL

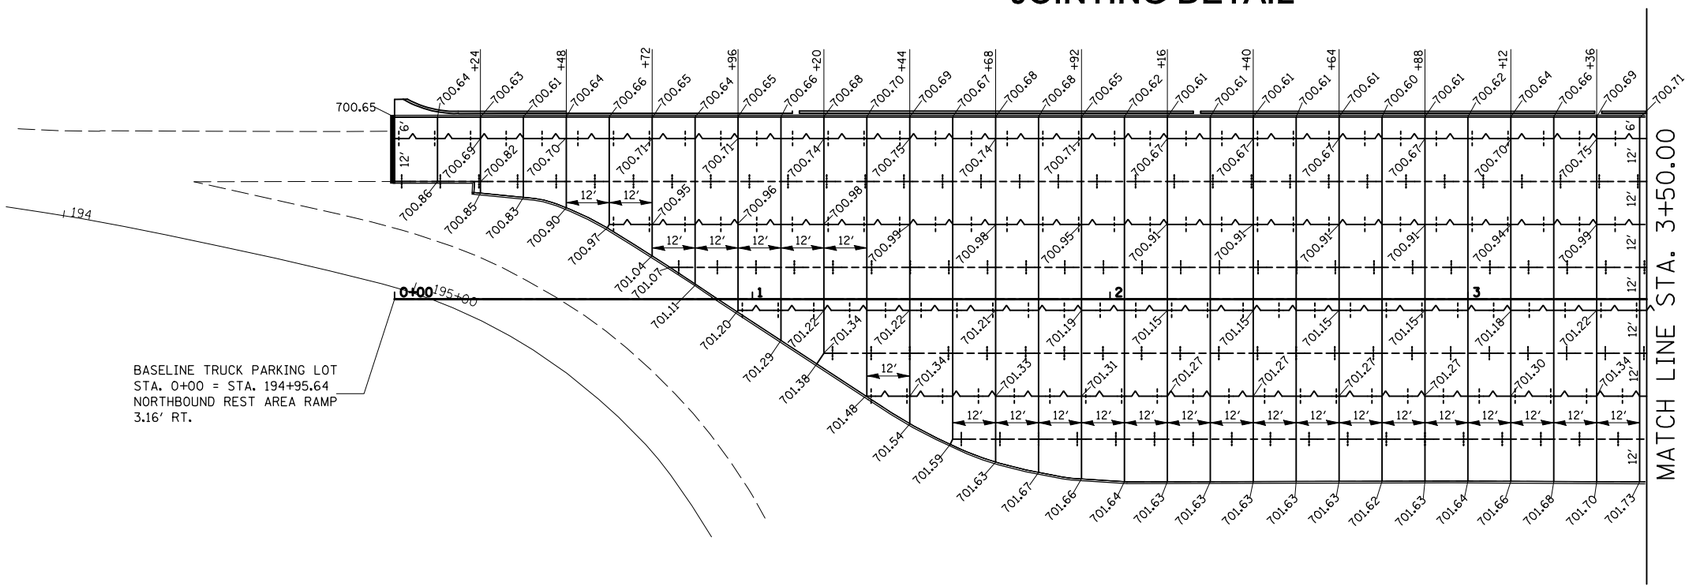

CONSTRUCTION JOINT 30" LONG
#6 EPOXY COATED BARS AT 24" CENTERS

SAWED LONGITUDINAL JOINT 30" LONG
#6 EPOXY COATED BARS AT 24" CENTERS

EXPANSION JOINT

SAWED CONTRACTION JOINT 18" LONG
1½" DIAMETER EPOXY COATED DOWELL
BARS AT 12" CENTERS

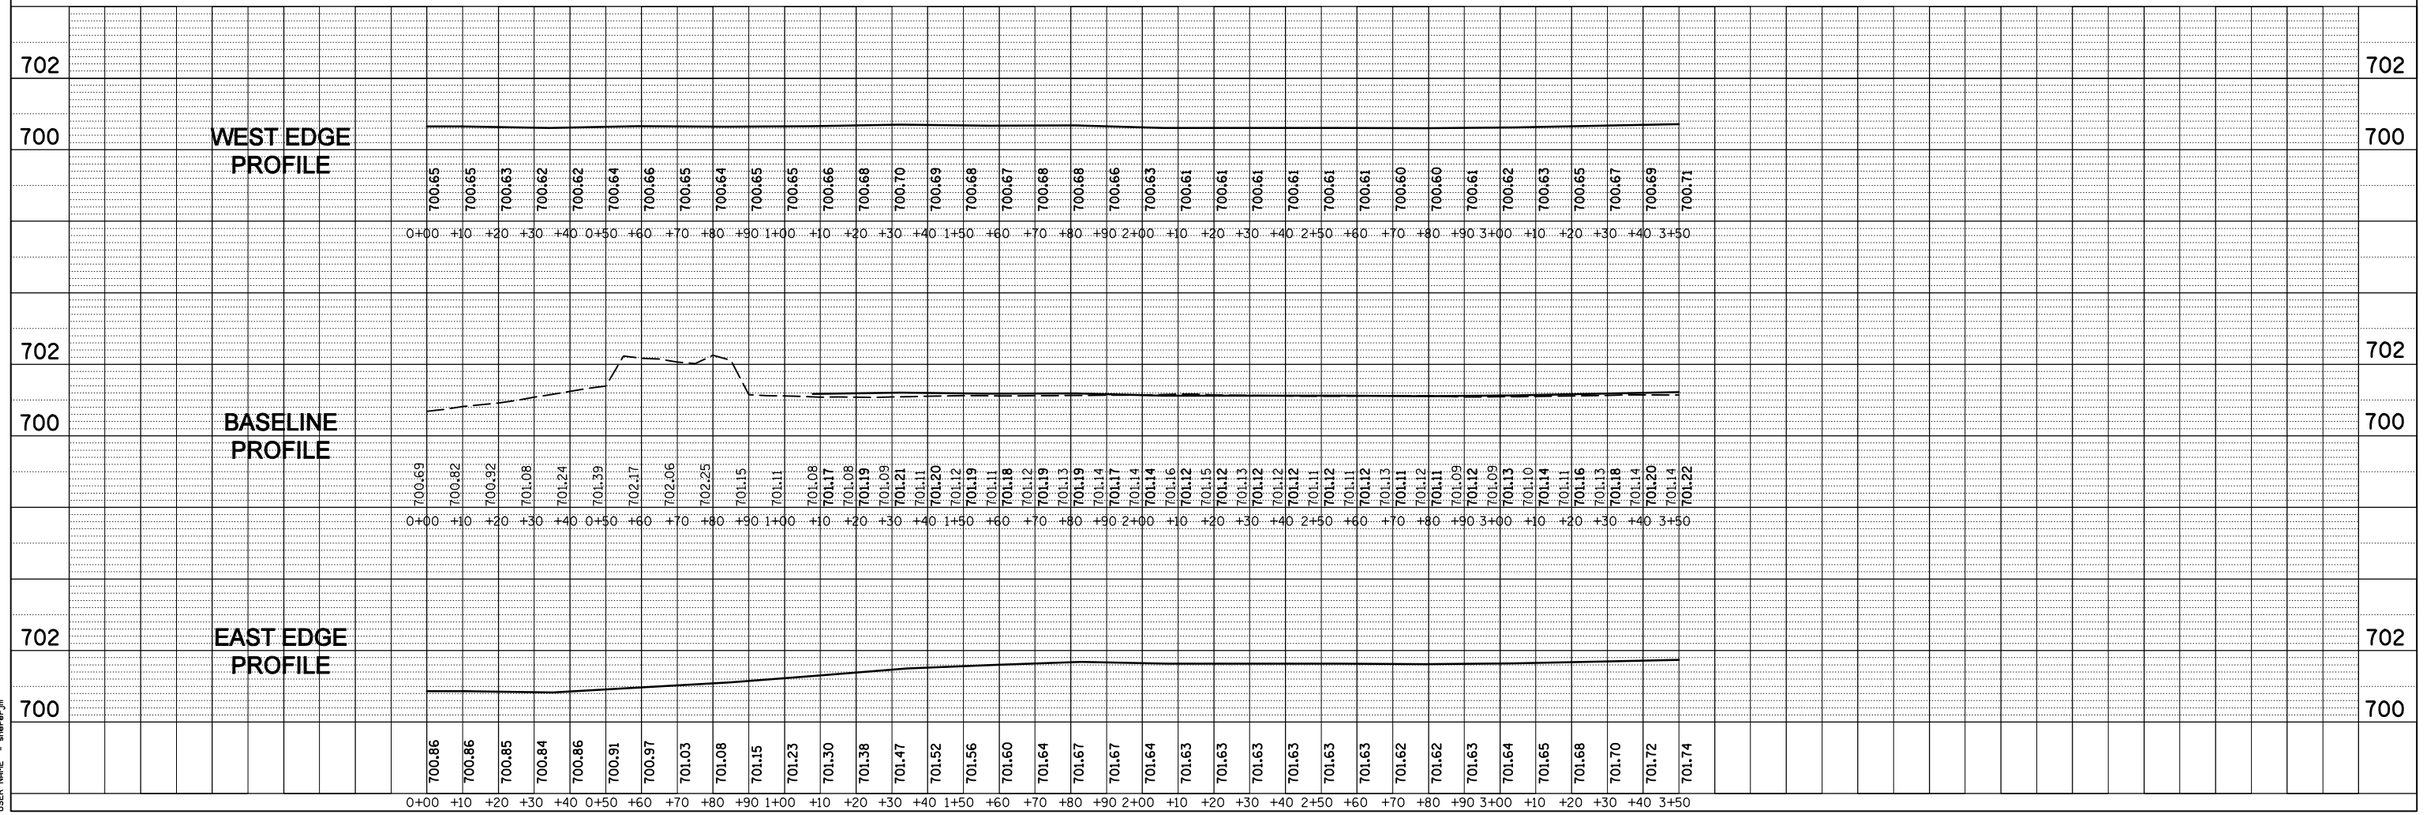

PLAN
NOTE BOOK NO.
SURVEYED
PLOTTED
ALIGNMENT CHECKED
RT. OF WAY CHECKED
CADD FILE NAME
BY
DATE

PROFILE
NOTE BOOK NO.
SURVEYED
PLOTTED
GRADES CHECKED
B.M. NOTED
STRUCTURE NOTATNS CH'KD
BY
DATE

PLOT DATE = 12/1/2009
FILE NAME = c:\pw_work\PWIDOT\SHERERJM\d0143776\d570075-sht_joint.dgn
PLOT SCALE = 42.3529 ' / IN.
USER NAME = shererjm