CONTRACT NO. 70075

F.A.I. RTE.	SECTION	COUNTY	TOTAL SHEETS	SHEET NO.
57	(10-30)RA-I-2	CHAMPAIGN	119	29
STA.		TO STA.		
FED. ROAD DIST. NO.	ILLINOIS	FED. AID PROJECT		

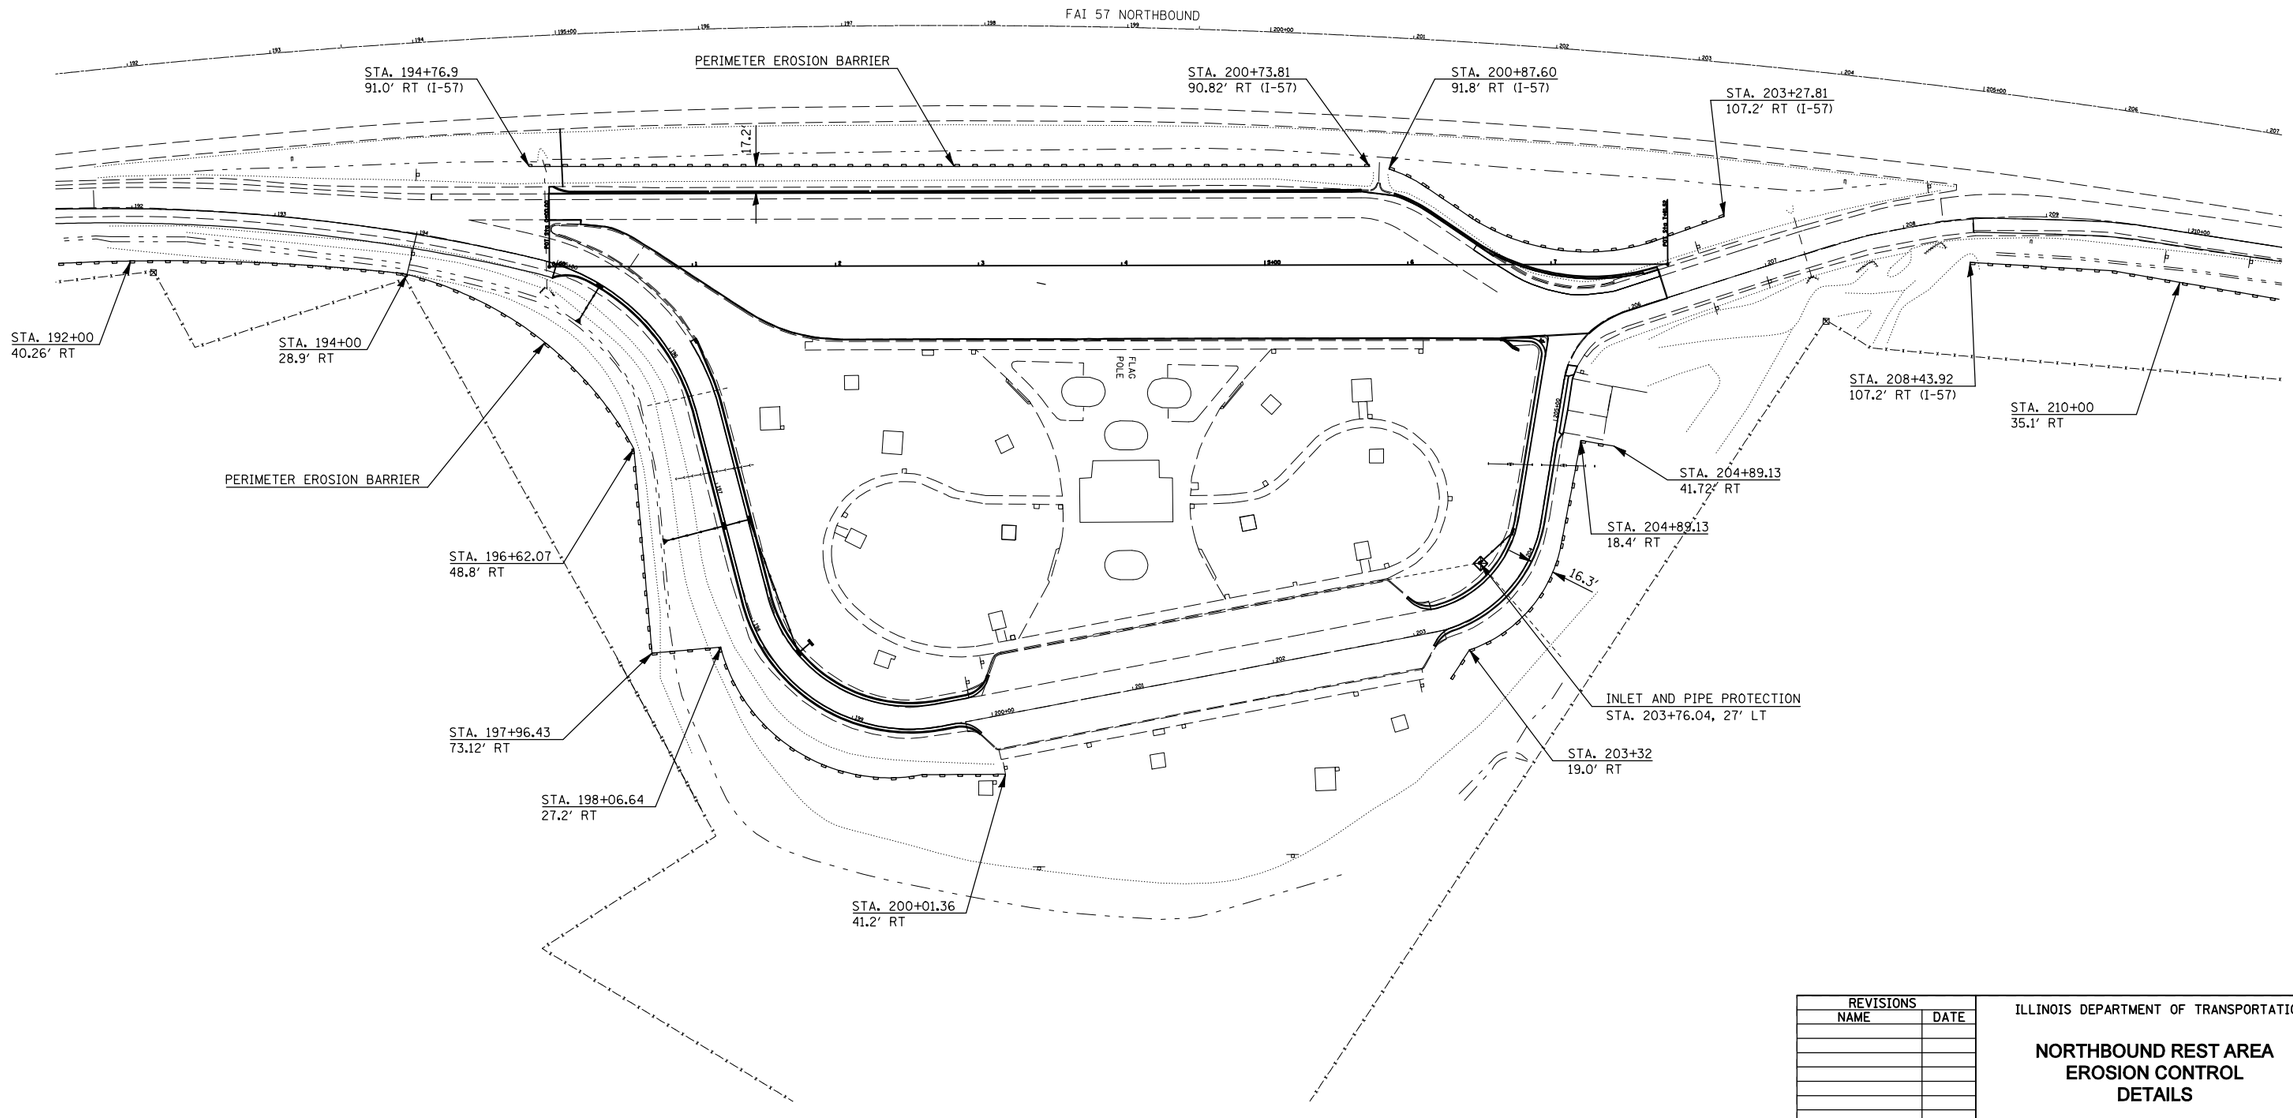

REVISIONS	
NAME	DATE

ILLINOIS DEPARTMENT OF TRANSPORTATION

NORTHBOUND REST AREA EROSION CONTROL DETAILS

SCALE: VERT. HORIZ.

DATE

DRAWN BY

CHECKED BY

PLOT DATE = 12/1/2009
FILE NAME = c:\pw_work\PWIDOT\SHEREFJN\d0143776\D570075-sht-erosion.dgn
PLOT SCALE = 100.0024 ' / IN.
USER NAME = sherefjn