CONTRACT NO. 70075

F.A.I. RTE.	SECTION	COUNTY	TOTAL SHEETS	SHEET NO.
57	(10-30)RA-I-2	CHAMPAIGN	119	46
STA. 188+25.00		TO STA. 188+50.00		
FED. ROAD DIST. NO.	ILLINOIS	FED. AID PROJECT		

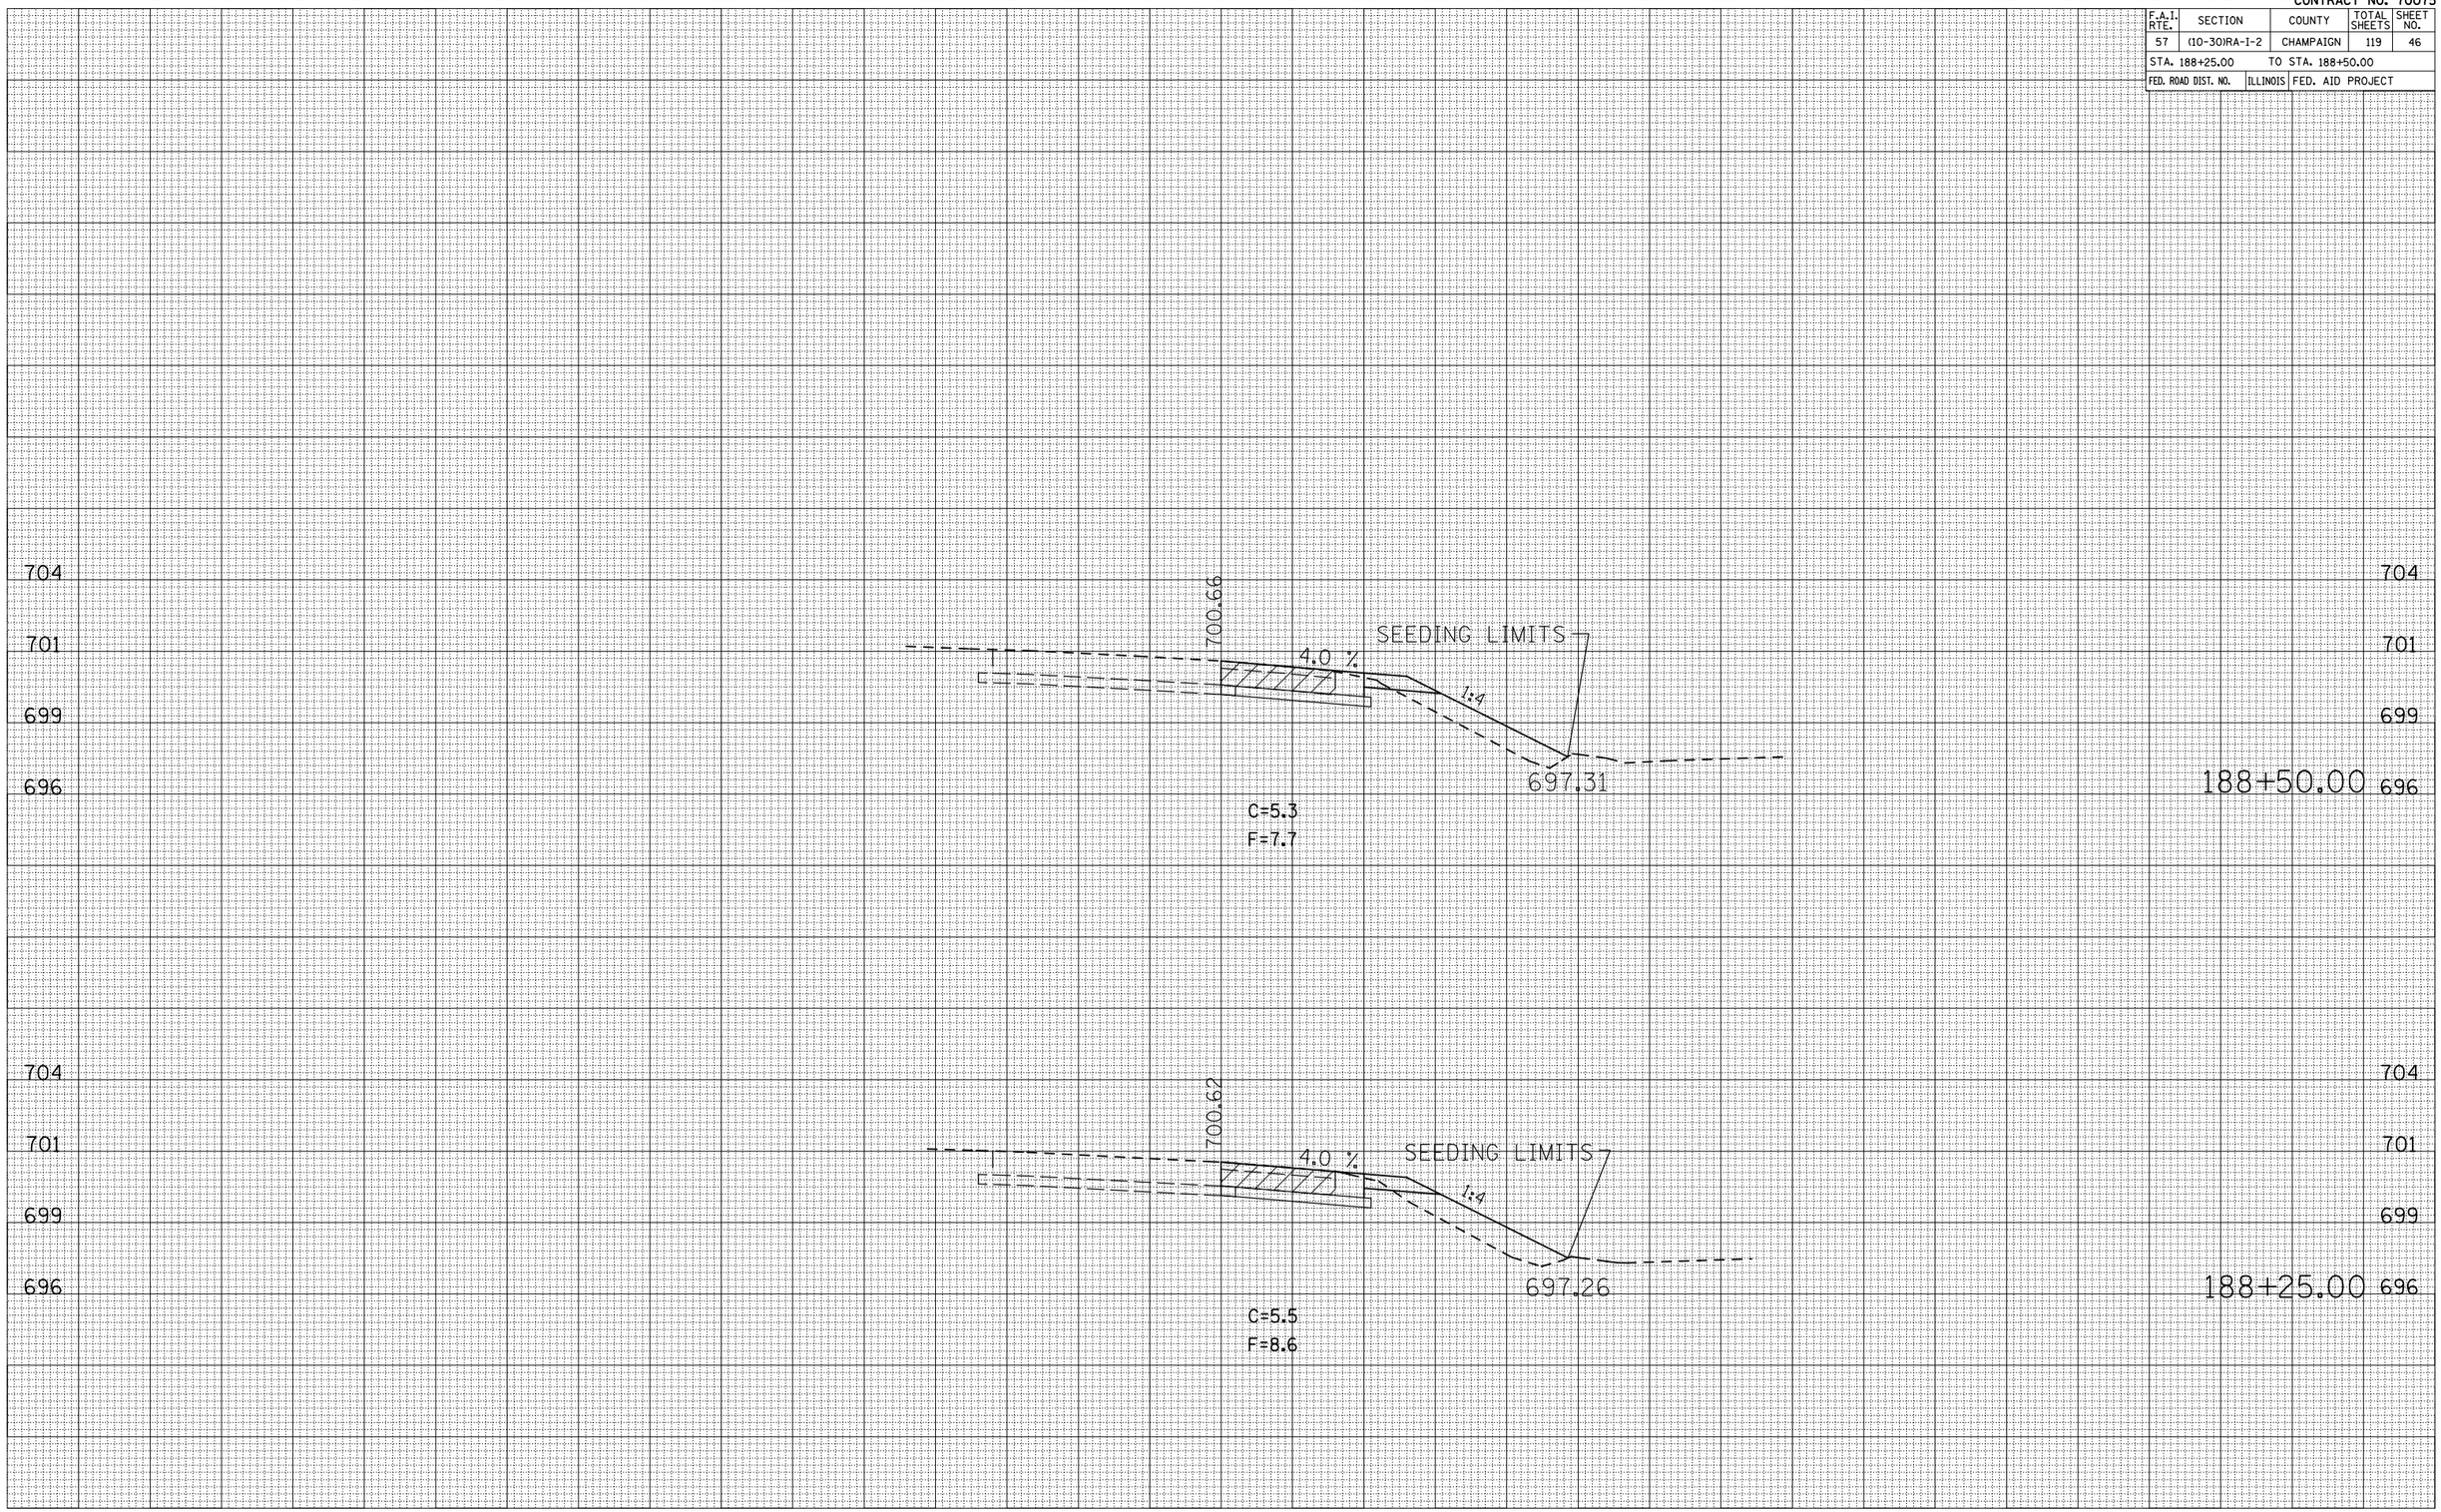

NORTHBOUND RAMPS XS SCALE = 5:2.5

FINAL SURVEY		BY	DATE
	SURVEYED		
	PLOTTED		
	TEMPLATE		
NOTE BOOK	AREAS		
	AREAS CHECKED		
NO.			

ORIGINAL SURVEY		BY	DATE
	SURVEYED		
	PLOTTED		
	TEMPLATE		
	AREAS		
	AREAS CHECKED		
NO.			

PLOT DATE = 12/2/2009
FILE NAME = c:\pw_work\PWIDOT\SHERERJM\d0143276\70075_NB.dgn
PLOT SCALE = 18.5982 ' / IN.
USER NAME = sherer_jm