CONTRACT NO. 70075

F.A.I. RTE.	SECTION	COUNTY	TOTAL SHEETS	SHEET NO.
57	(10-30)RA-I-2	CHAMPAIGN	119	59
STA. 197+00.00		TO STA. 197+50.00		
FED. ROAD DIST. NO.	ILLINOIS	FED. AID PROJECT		

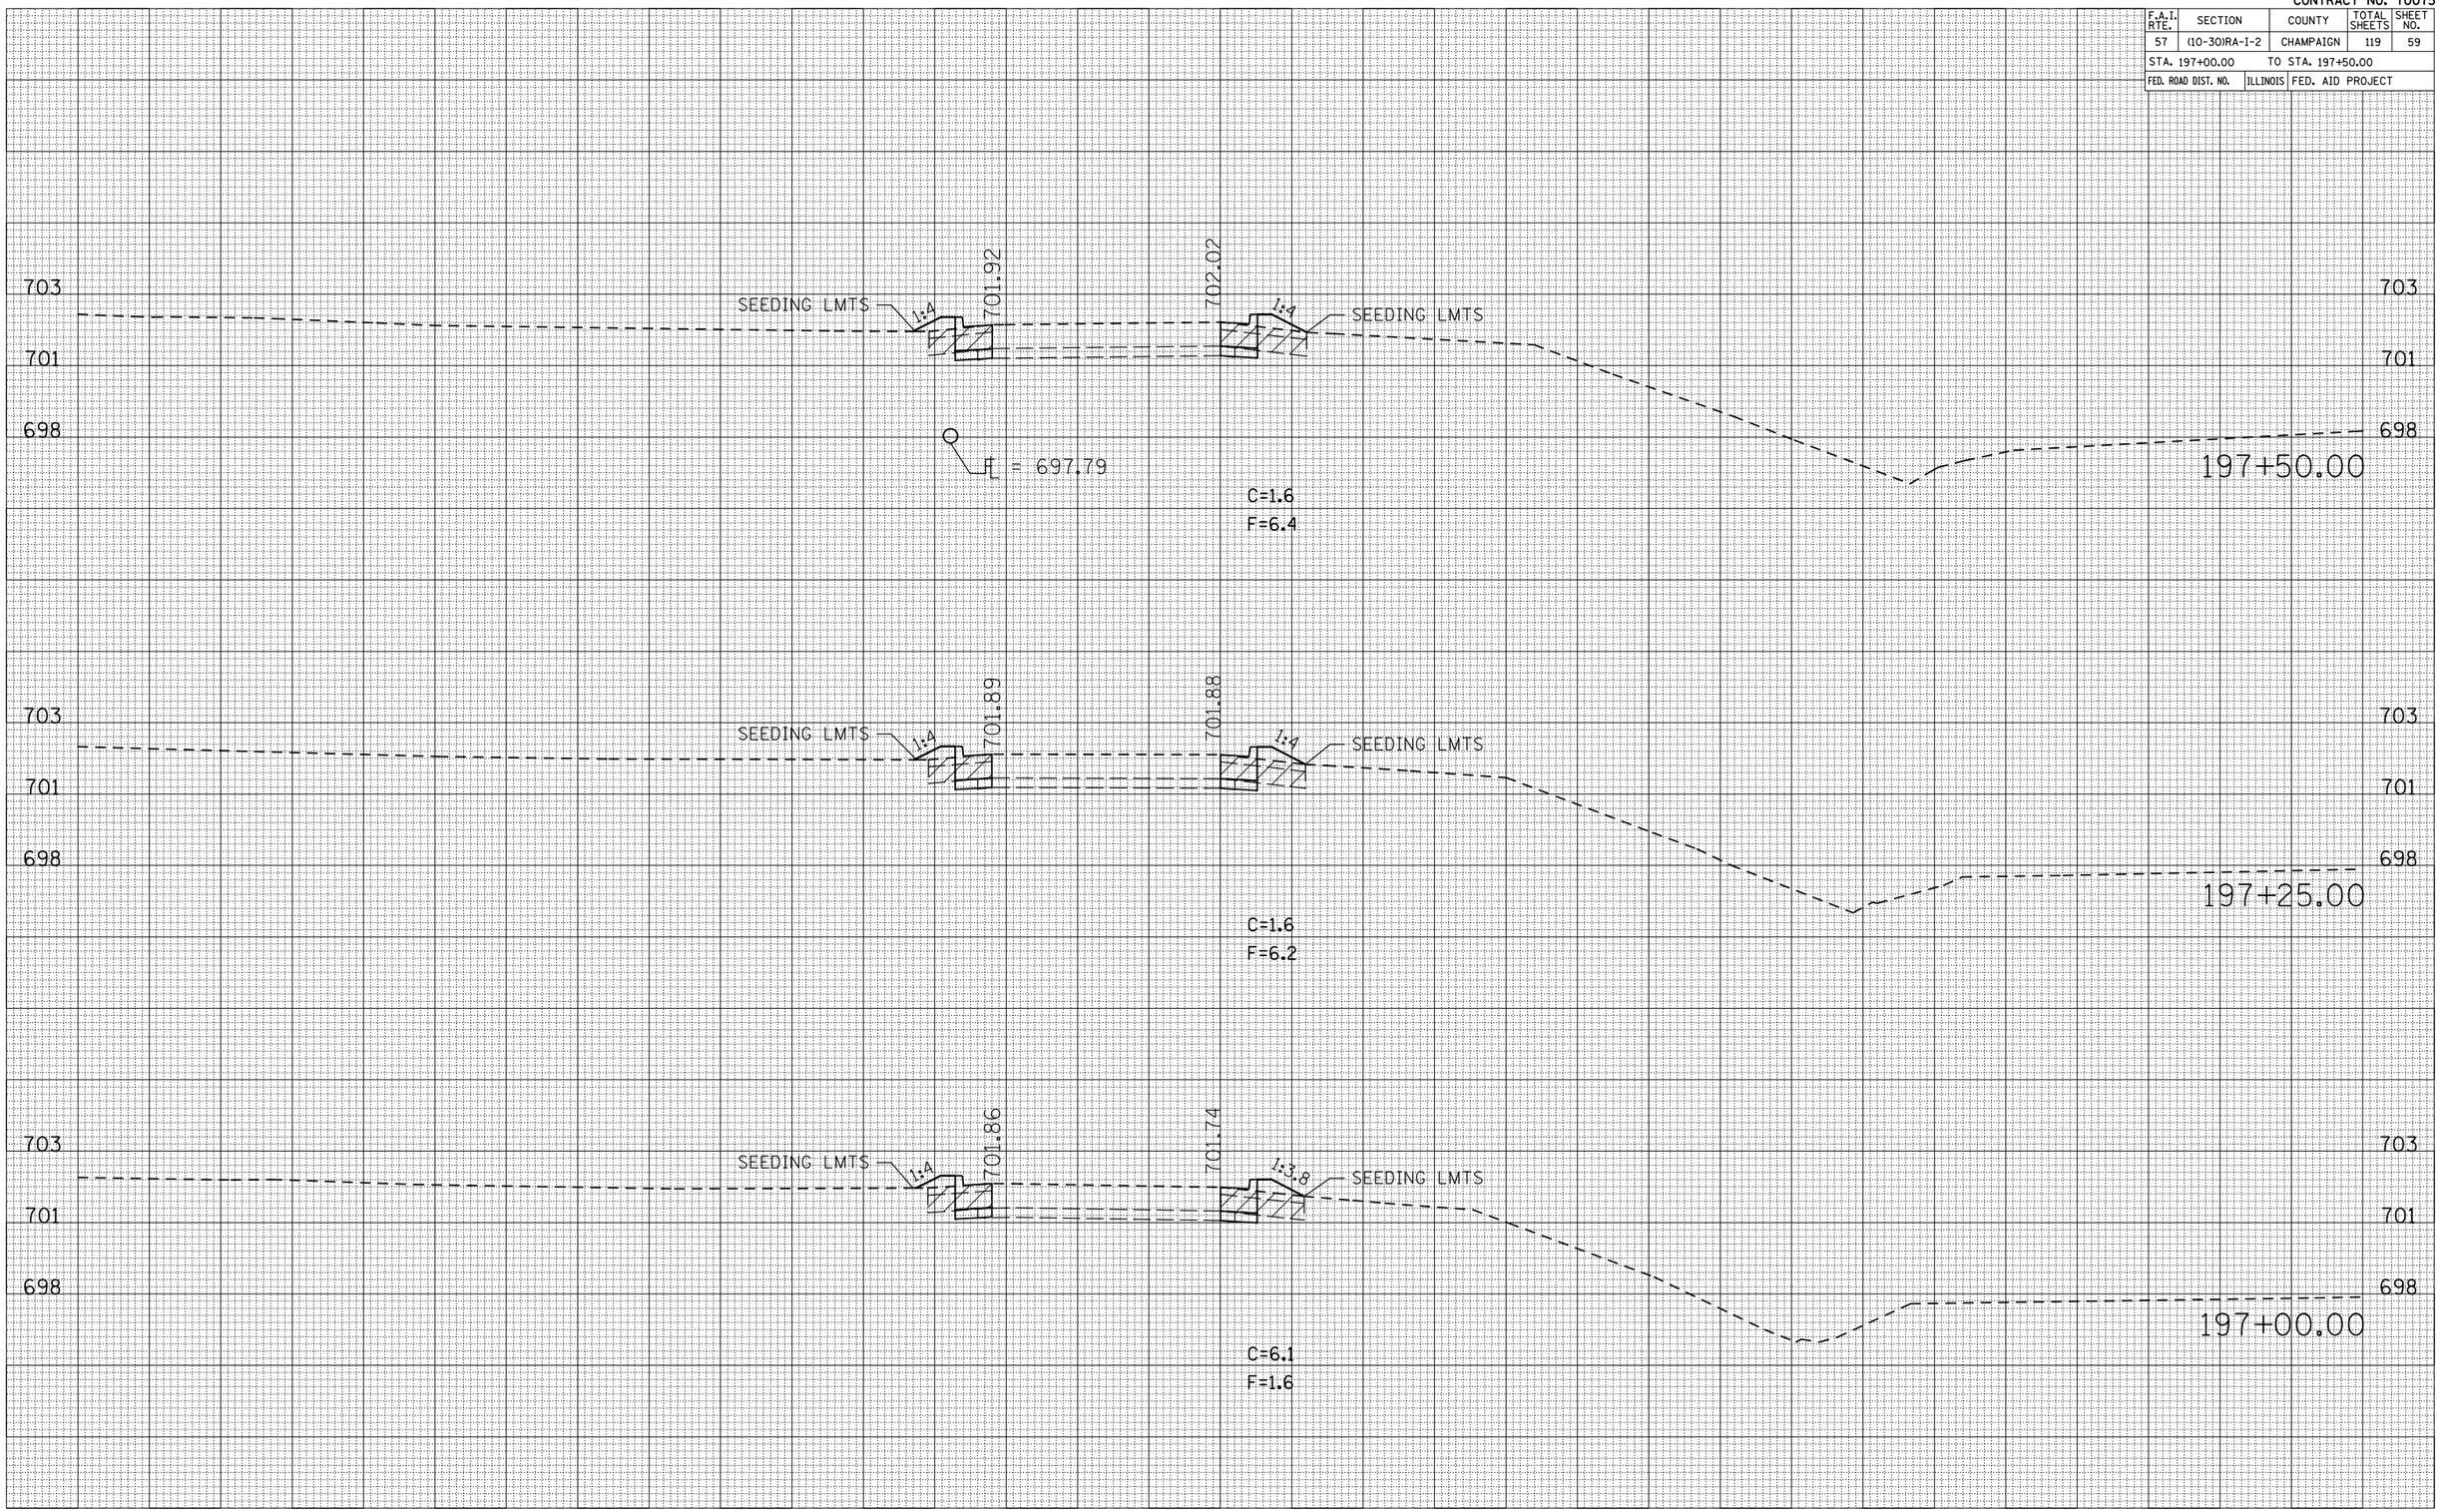

NORTHBOUND RAMPS XS SCALE = 5:2.5

FINAL SURVEY	BY	DATE
SURVEYED		
PLOTTED		
TEMPLATE		
AREAS		
AREAS CHECKED		
NOTE BOOK NO.		

ORIGINAL SURVEY	BY	DATE
SURVEYED		
PLOTTED		
TEMPLATE		
AREAS		
AREAS CHECKED		
NOTE BOOK NO.		

PLOT DATE = 12/2/2009
FILE NAME = c:\pwworking\PWIDOT\SHERERJM\d0143276\xs-rb-dgn
PLOT SCALE = 10.5882 ' / IN.
USER NAME = shererjm