CONTRACT NO. 70075

F.A.I. RTE.	SECTION	COUNTY	TOTAL SHEETS	SHEET NO.
57	(10-30)RA-1-2	CHAMPAIGN	119	82
STA. 198+75.00	TO STA. 199+25.00			
FED. ROAD DIST. NO.	ILLINOIS	FED. AID PROJECT		

I-57 BASELINE XS SCALE 10:5

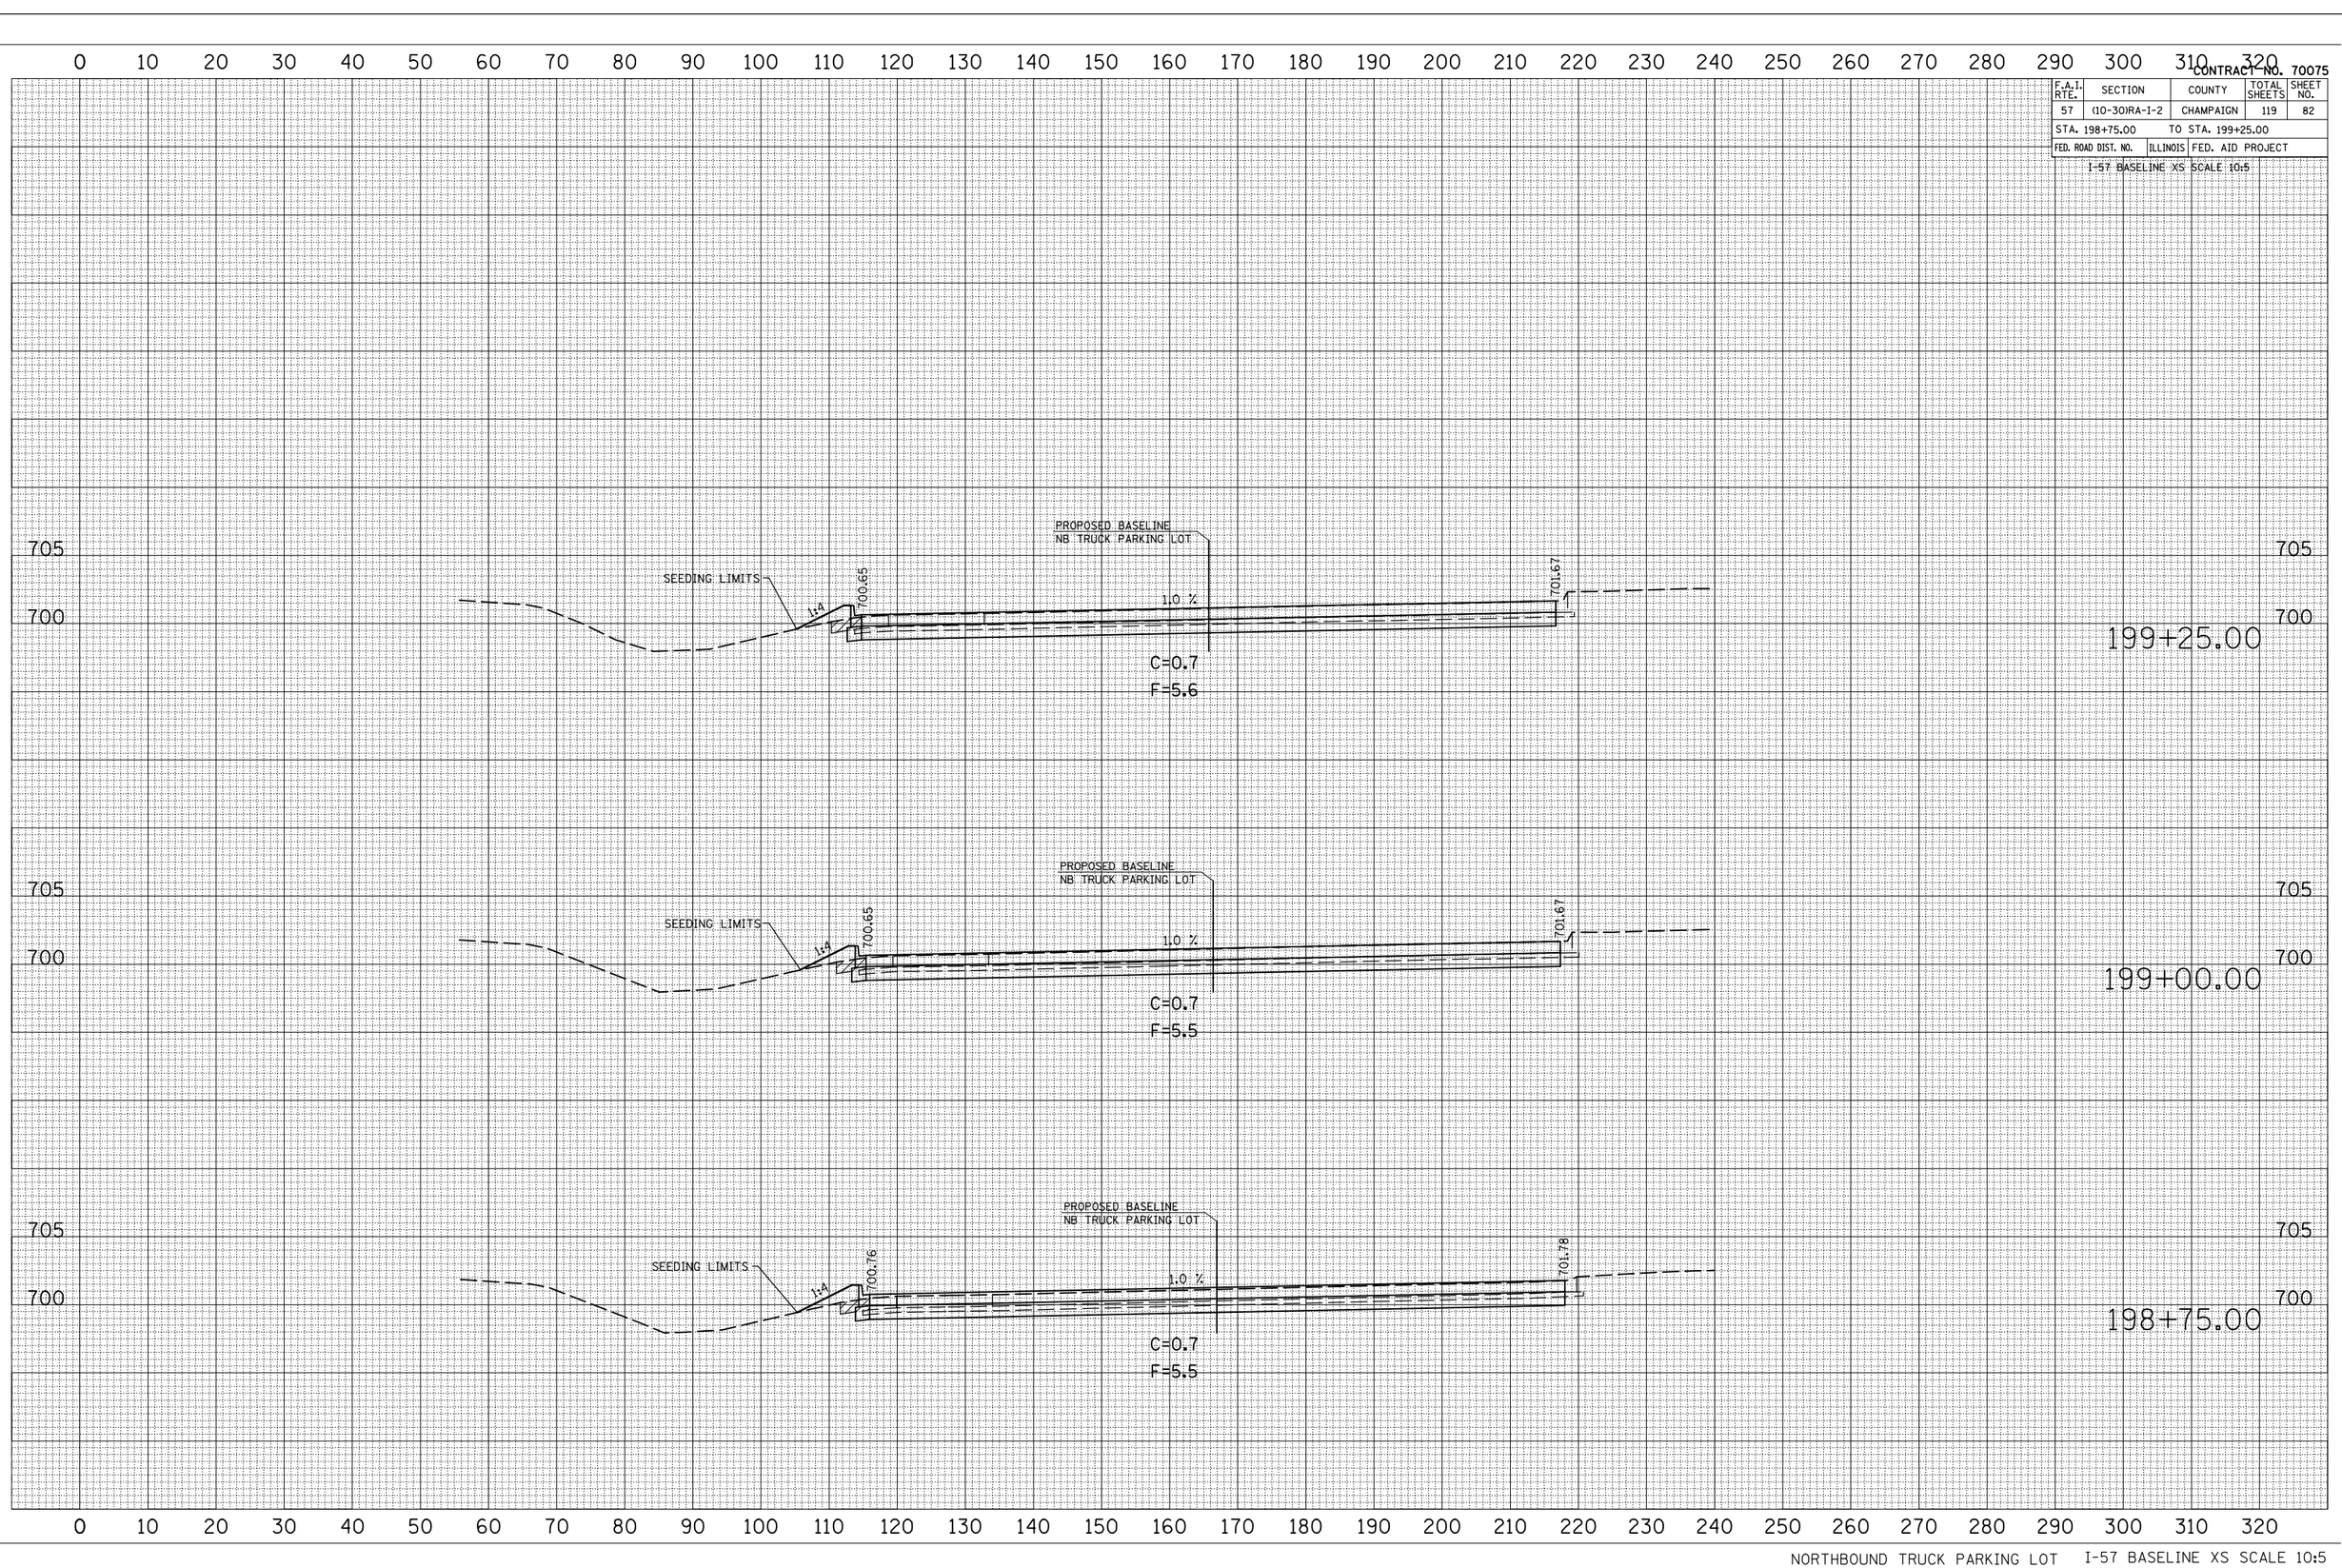

FINAL SURVEY	NOTE BOOK	NO.	BY	DATE
SURVEYED				
PLOTTED				
TRANSFERRED				
AREAS				
AREAS CHECKED				

ORIGINAL SURVEY	NOTE BOOK	NO.	BY	DATE
SURVEYED				
PLOTTED				
TRANSFERRED				
AREAS				
AREAS CHECKED				

PLOT DATE = 12/2/2009
FILE NAME = c:\pw_work\pwidot\shererjm\d0143276\sht_cb_dgn
PLOT SCALE = 21.1765 ' / IN.
USER NAME = sherer_jm