CONTRACT NO. 70075

F.A.I. RTE.	SECTION	COUNTY	TOTAL SHEETS	SHEET NO.
57	(10-30)RA-I-2	CHAMPAIGN	119	84
STA. 200+25.00	TO STA. 200+75.00			
FED. ROAD DIST. NO.	ILLINOIS	FED. AID PROJECT		

I-57 BASELINE XS SCALE 10:5

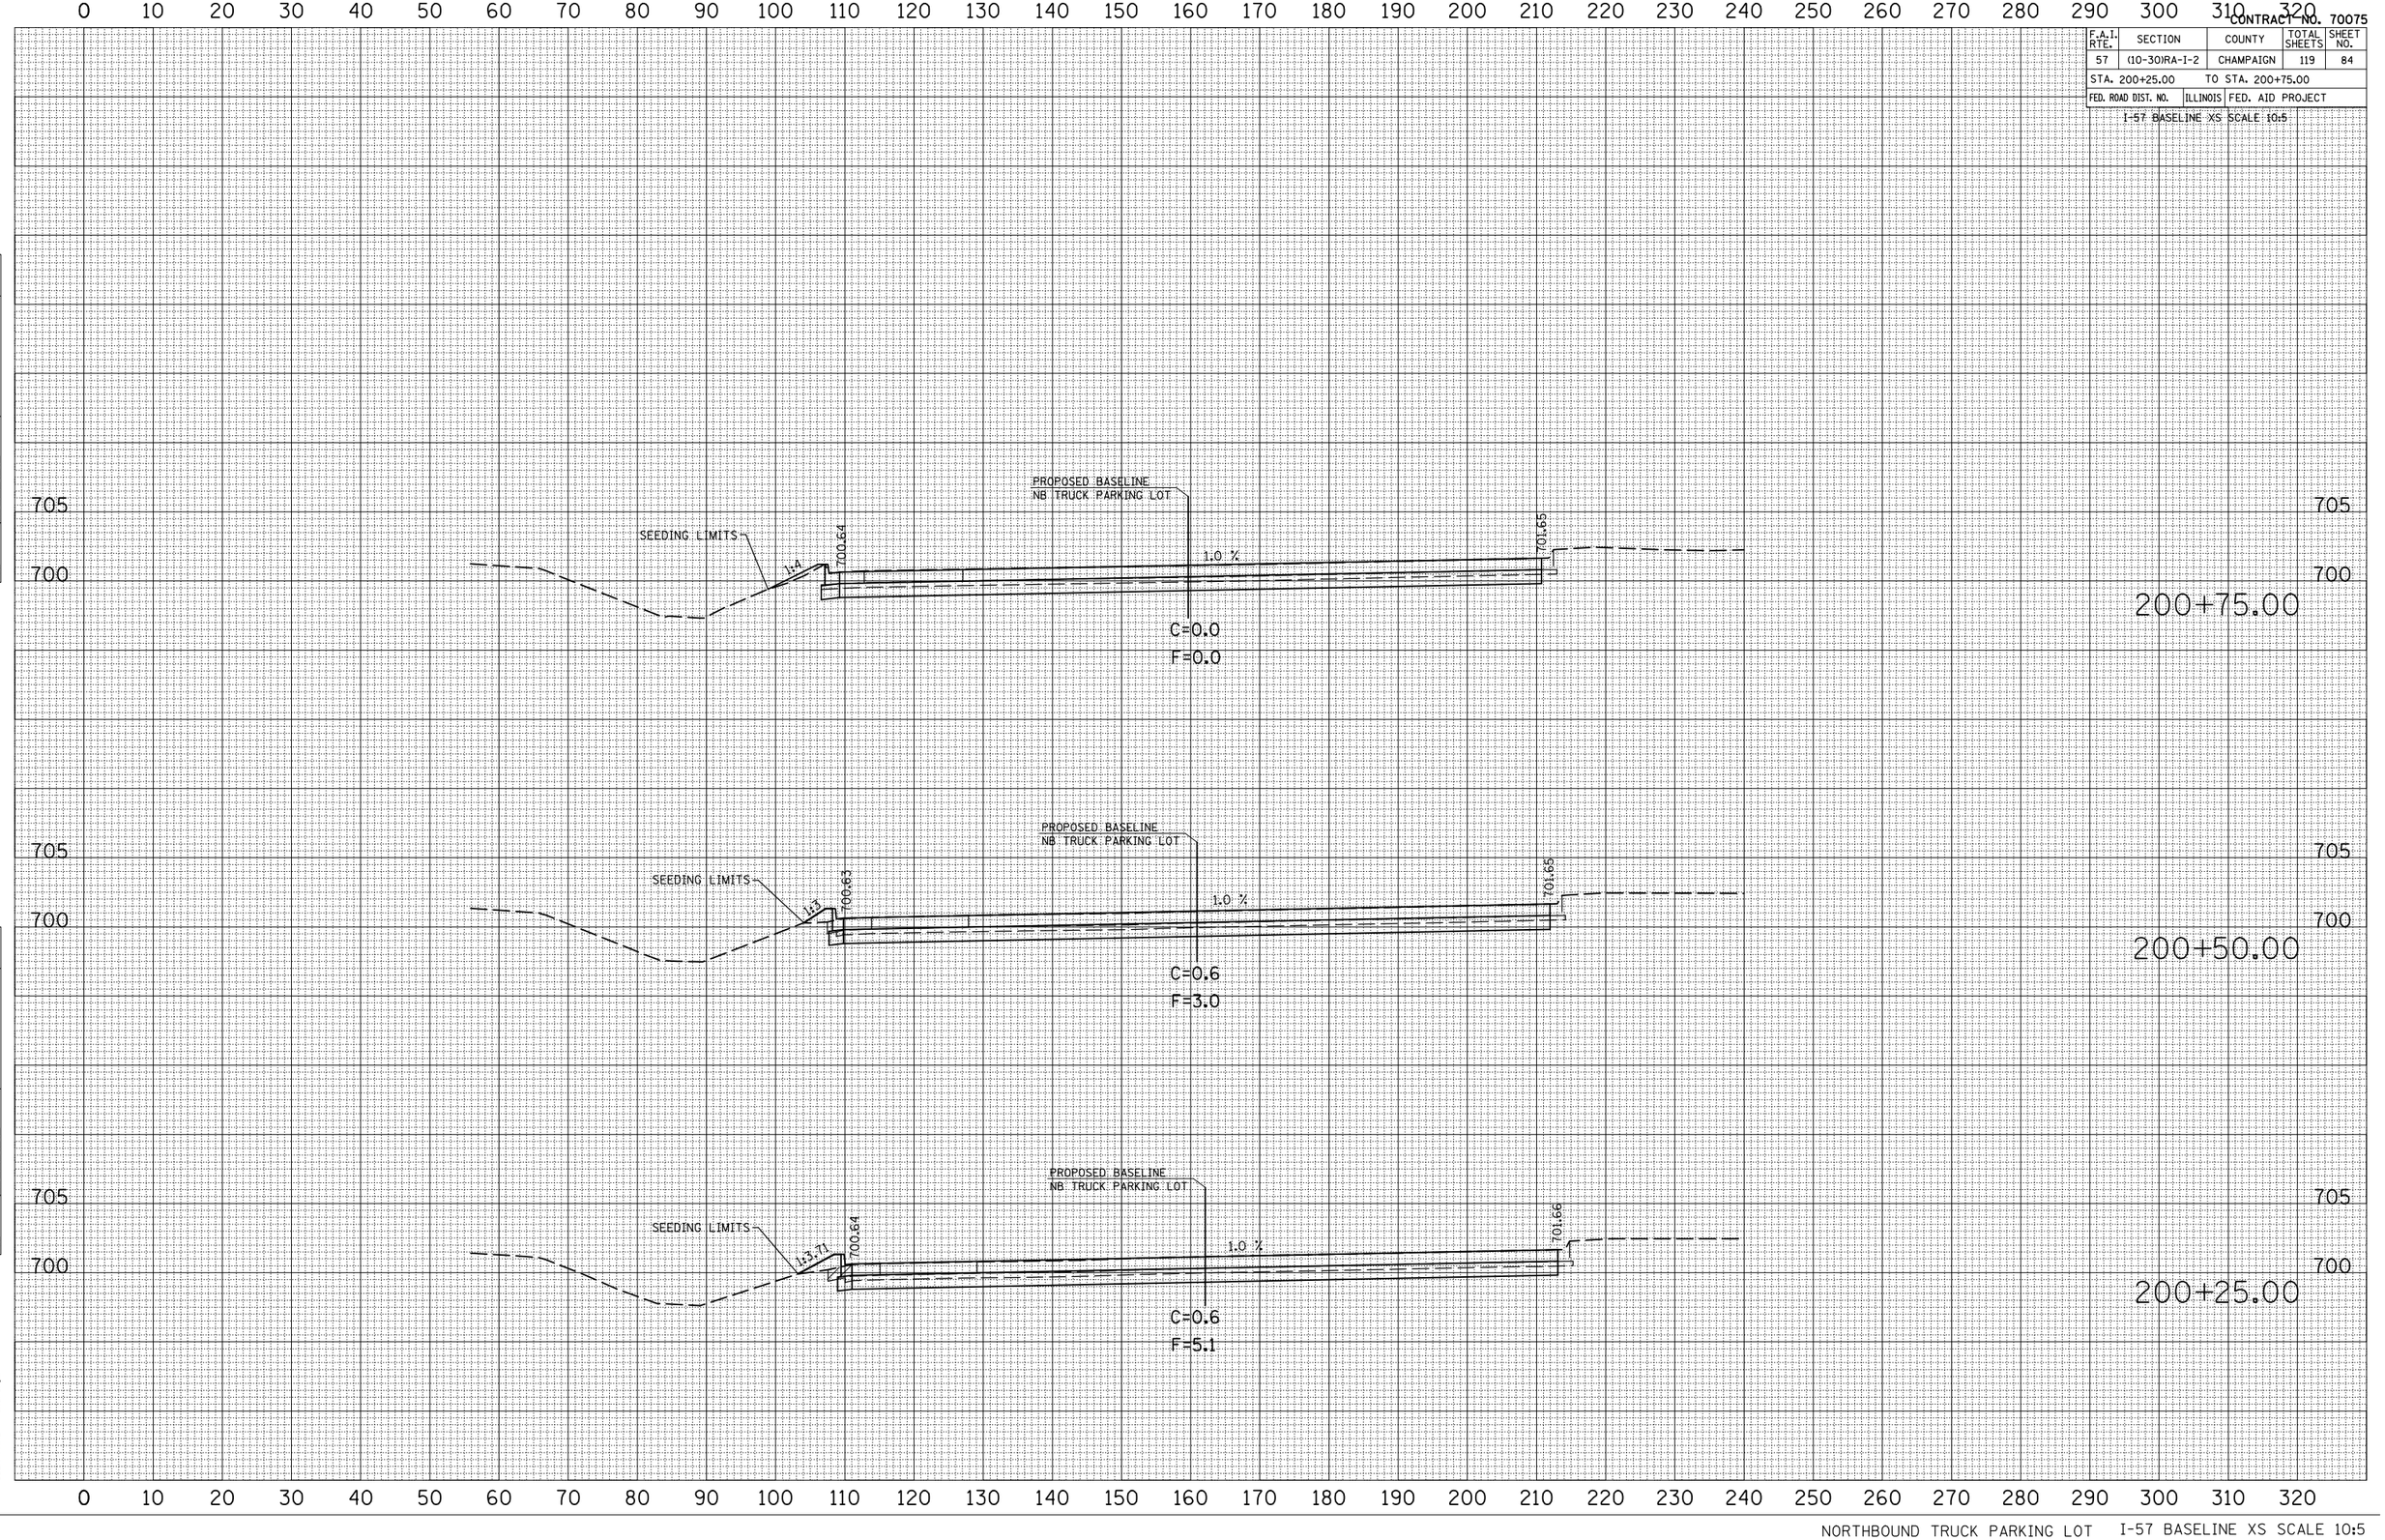

FINAL SURVEY — NOTE BOOK — NO. — SURVEYED — PLOTTED — TRANSFERRED — AREAS — AREAS CHECKED — BY — DATE

ORIGINAL SURVEY — SURVEYED — PLOTTED — TRANSFERRED — AREAS — AREAS CHECKED — BY — DATE

PLOT DATE = 12/2/2009
FILE NAME = c:\pw_work\pwidot\shererjm\d0143276\sht*.dgn
PLOT SCALE = 21.1765 ' / IN.
USER NAME = sherer_jm

NORTHBOUND TRUCK PARKING LOT I-57 BASELINE XS SCALE 10:5