CONTRACT NO. 70075

F.A.I. RTE.	SECTION	COUNTY	TOTAL SHEETS	SHEET NO.
57	(10-30)RA-1-2	CHAMPAIGN	119	94

STA. 135+50.00 TO STA. 136+00.00

FED. ROAD DIST. NO. _ ILLINOIS FED. AID PROJECT

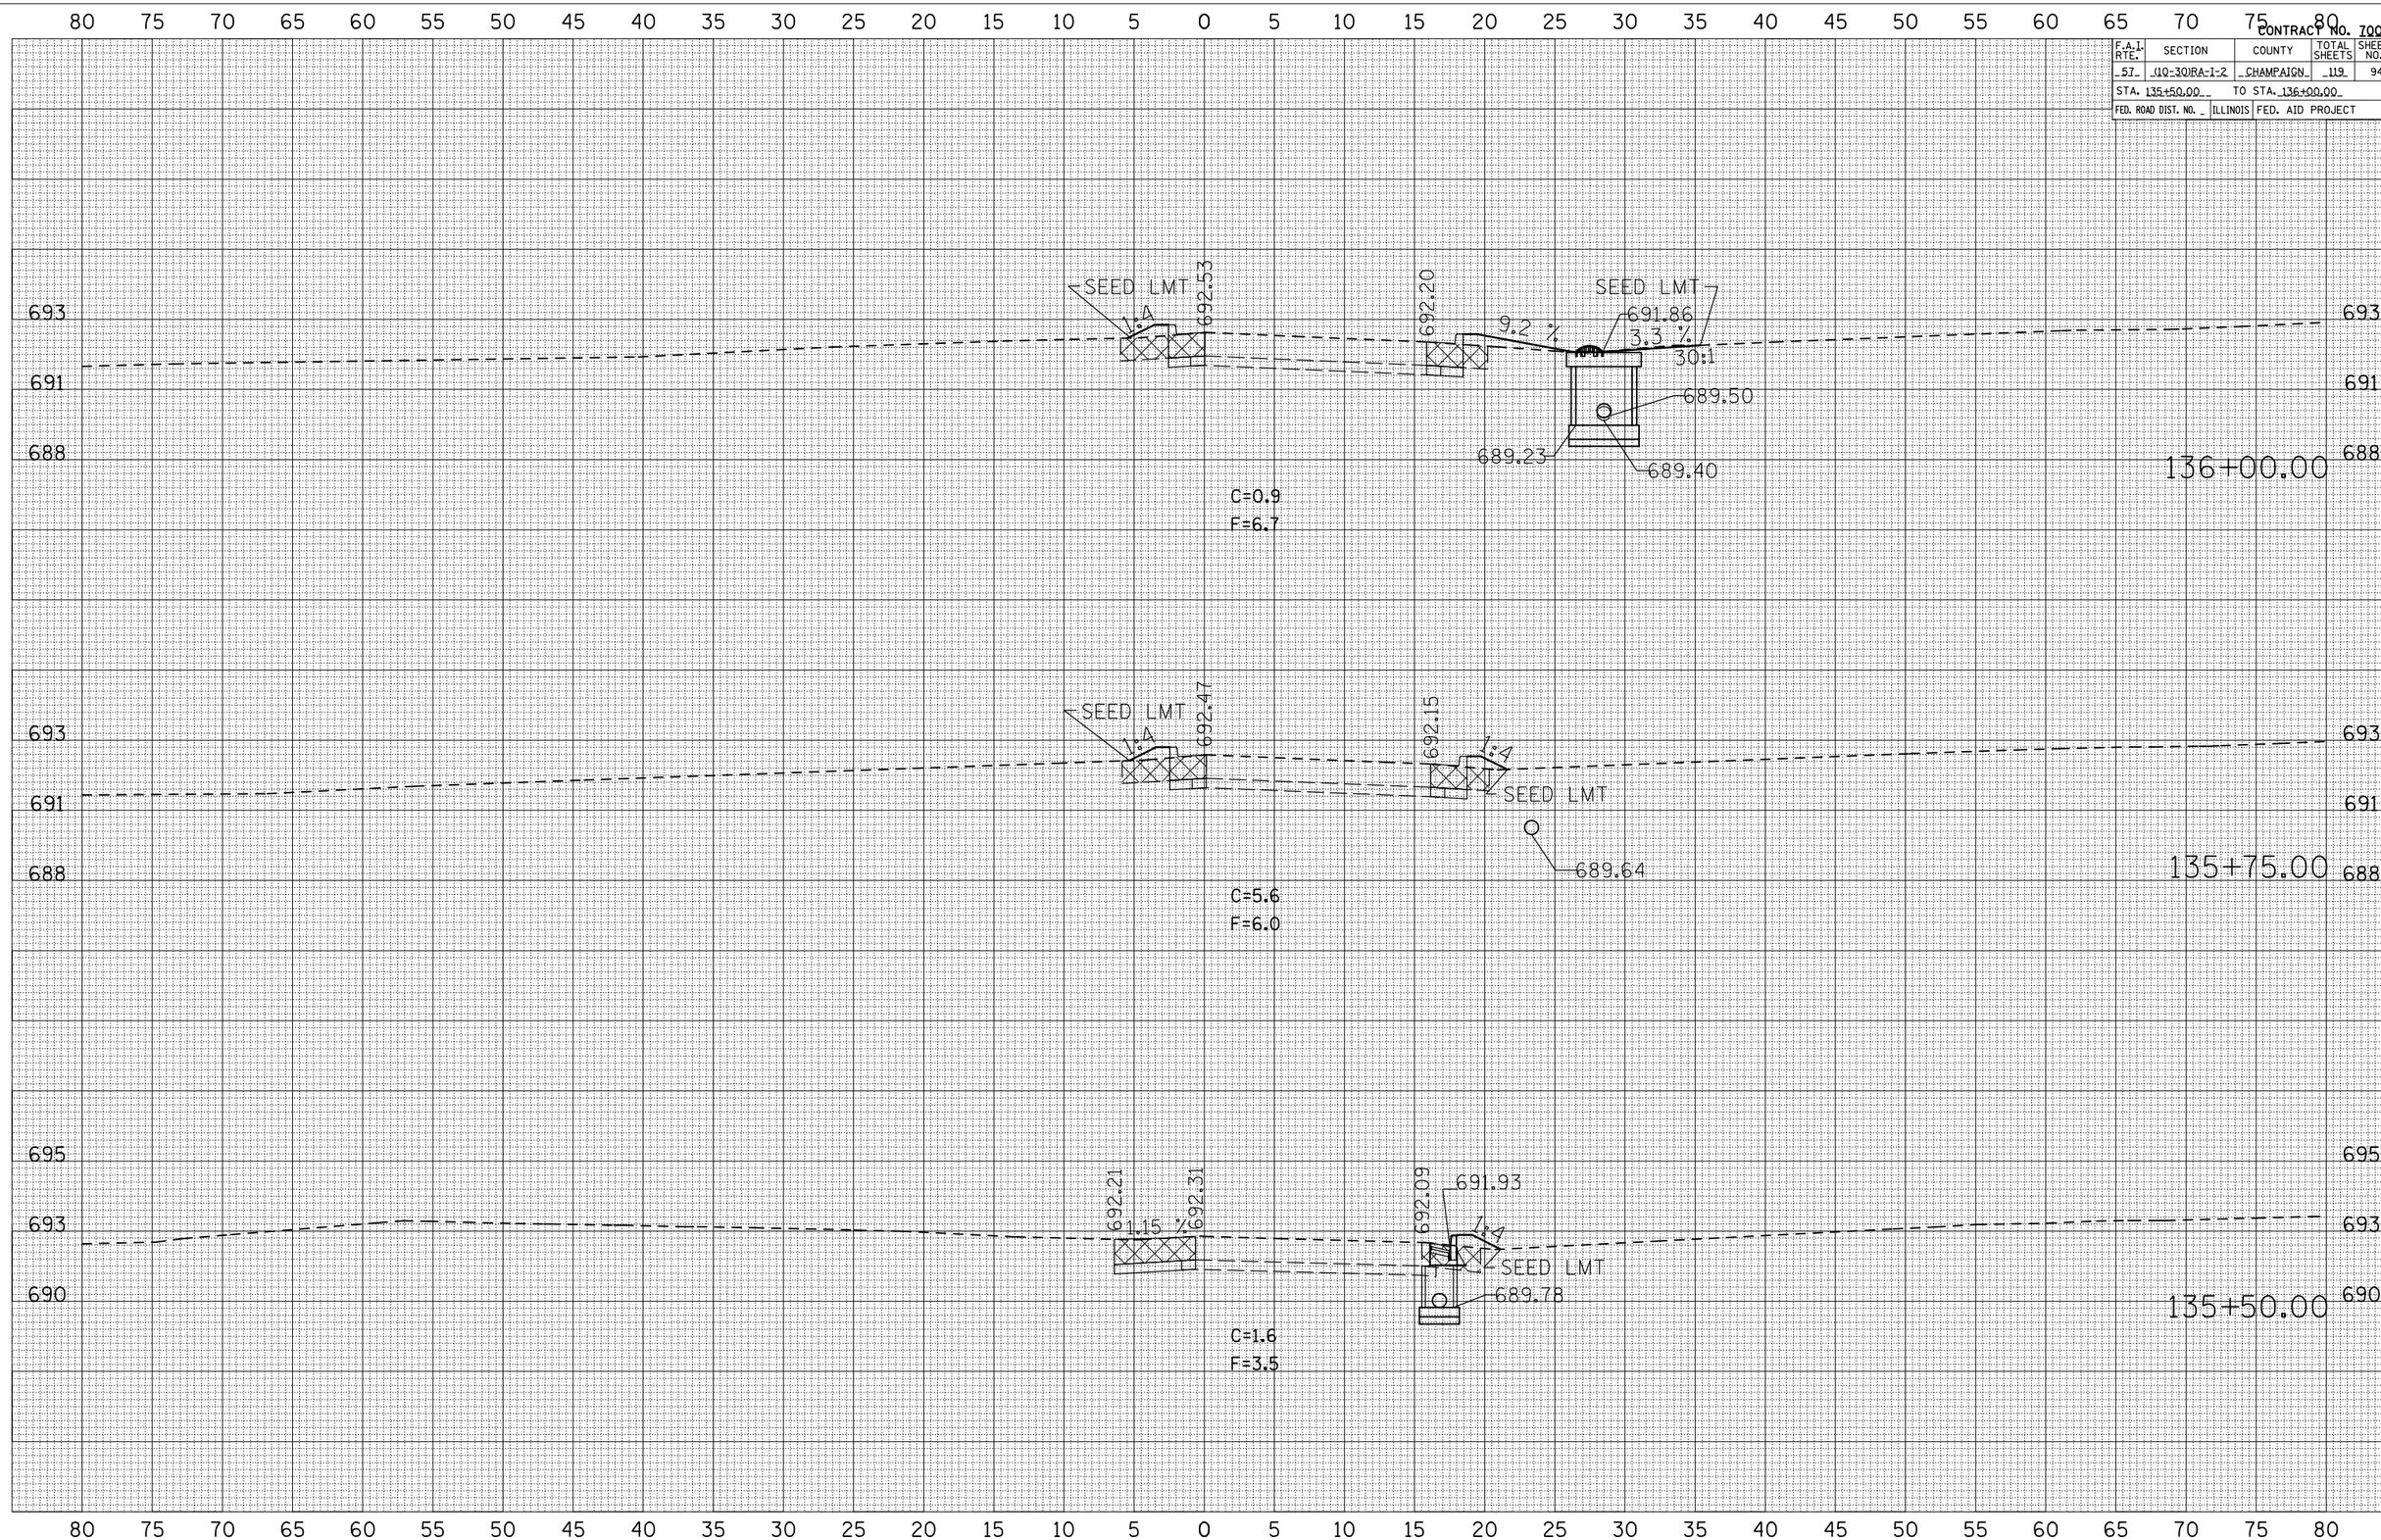

SOUTHBOUND CAR PARKING RAMPS/ LOT XS SCALE = 5:2.5

FINAL SURVEY — NOTE BOOK NO. — SURVEYED — PLOTTED — TEMPLATE — AREAS — AREAS CHECKED — BY — DATE

ORIGINAL SURVEY — NO. — SURVEYED — PLOTTED — TEMPLATE — AREAS — AREAS CHECKED — BY — DATE

PLOT DATE = 12/2/2009
FILE NAME = c:\pw_work\PWIDOT\SHERERJM\d0143276\sh_rdwy_sb.dgn
PLOT SCALE = 10.5882 ' / IN.
USER NAME = sherer.jm