CONTRACT NO. 70075

F.A.I. RTE.	SECTION	COUNTY	TOTAL SHEETS	SHEET NO.
57	(10-30)RA-I-2	CHAMPAIGN	119	113

STA. 234+50.00 TO STA. 235+00.00

FED. ROAD DIST. NO. _ ILLINOIS FED. AID PROJECT

** CHAMPAIGN & DOUGLAS

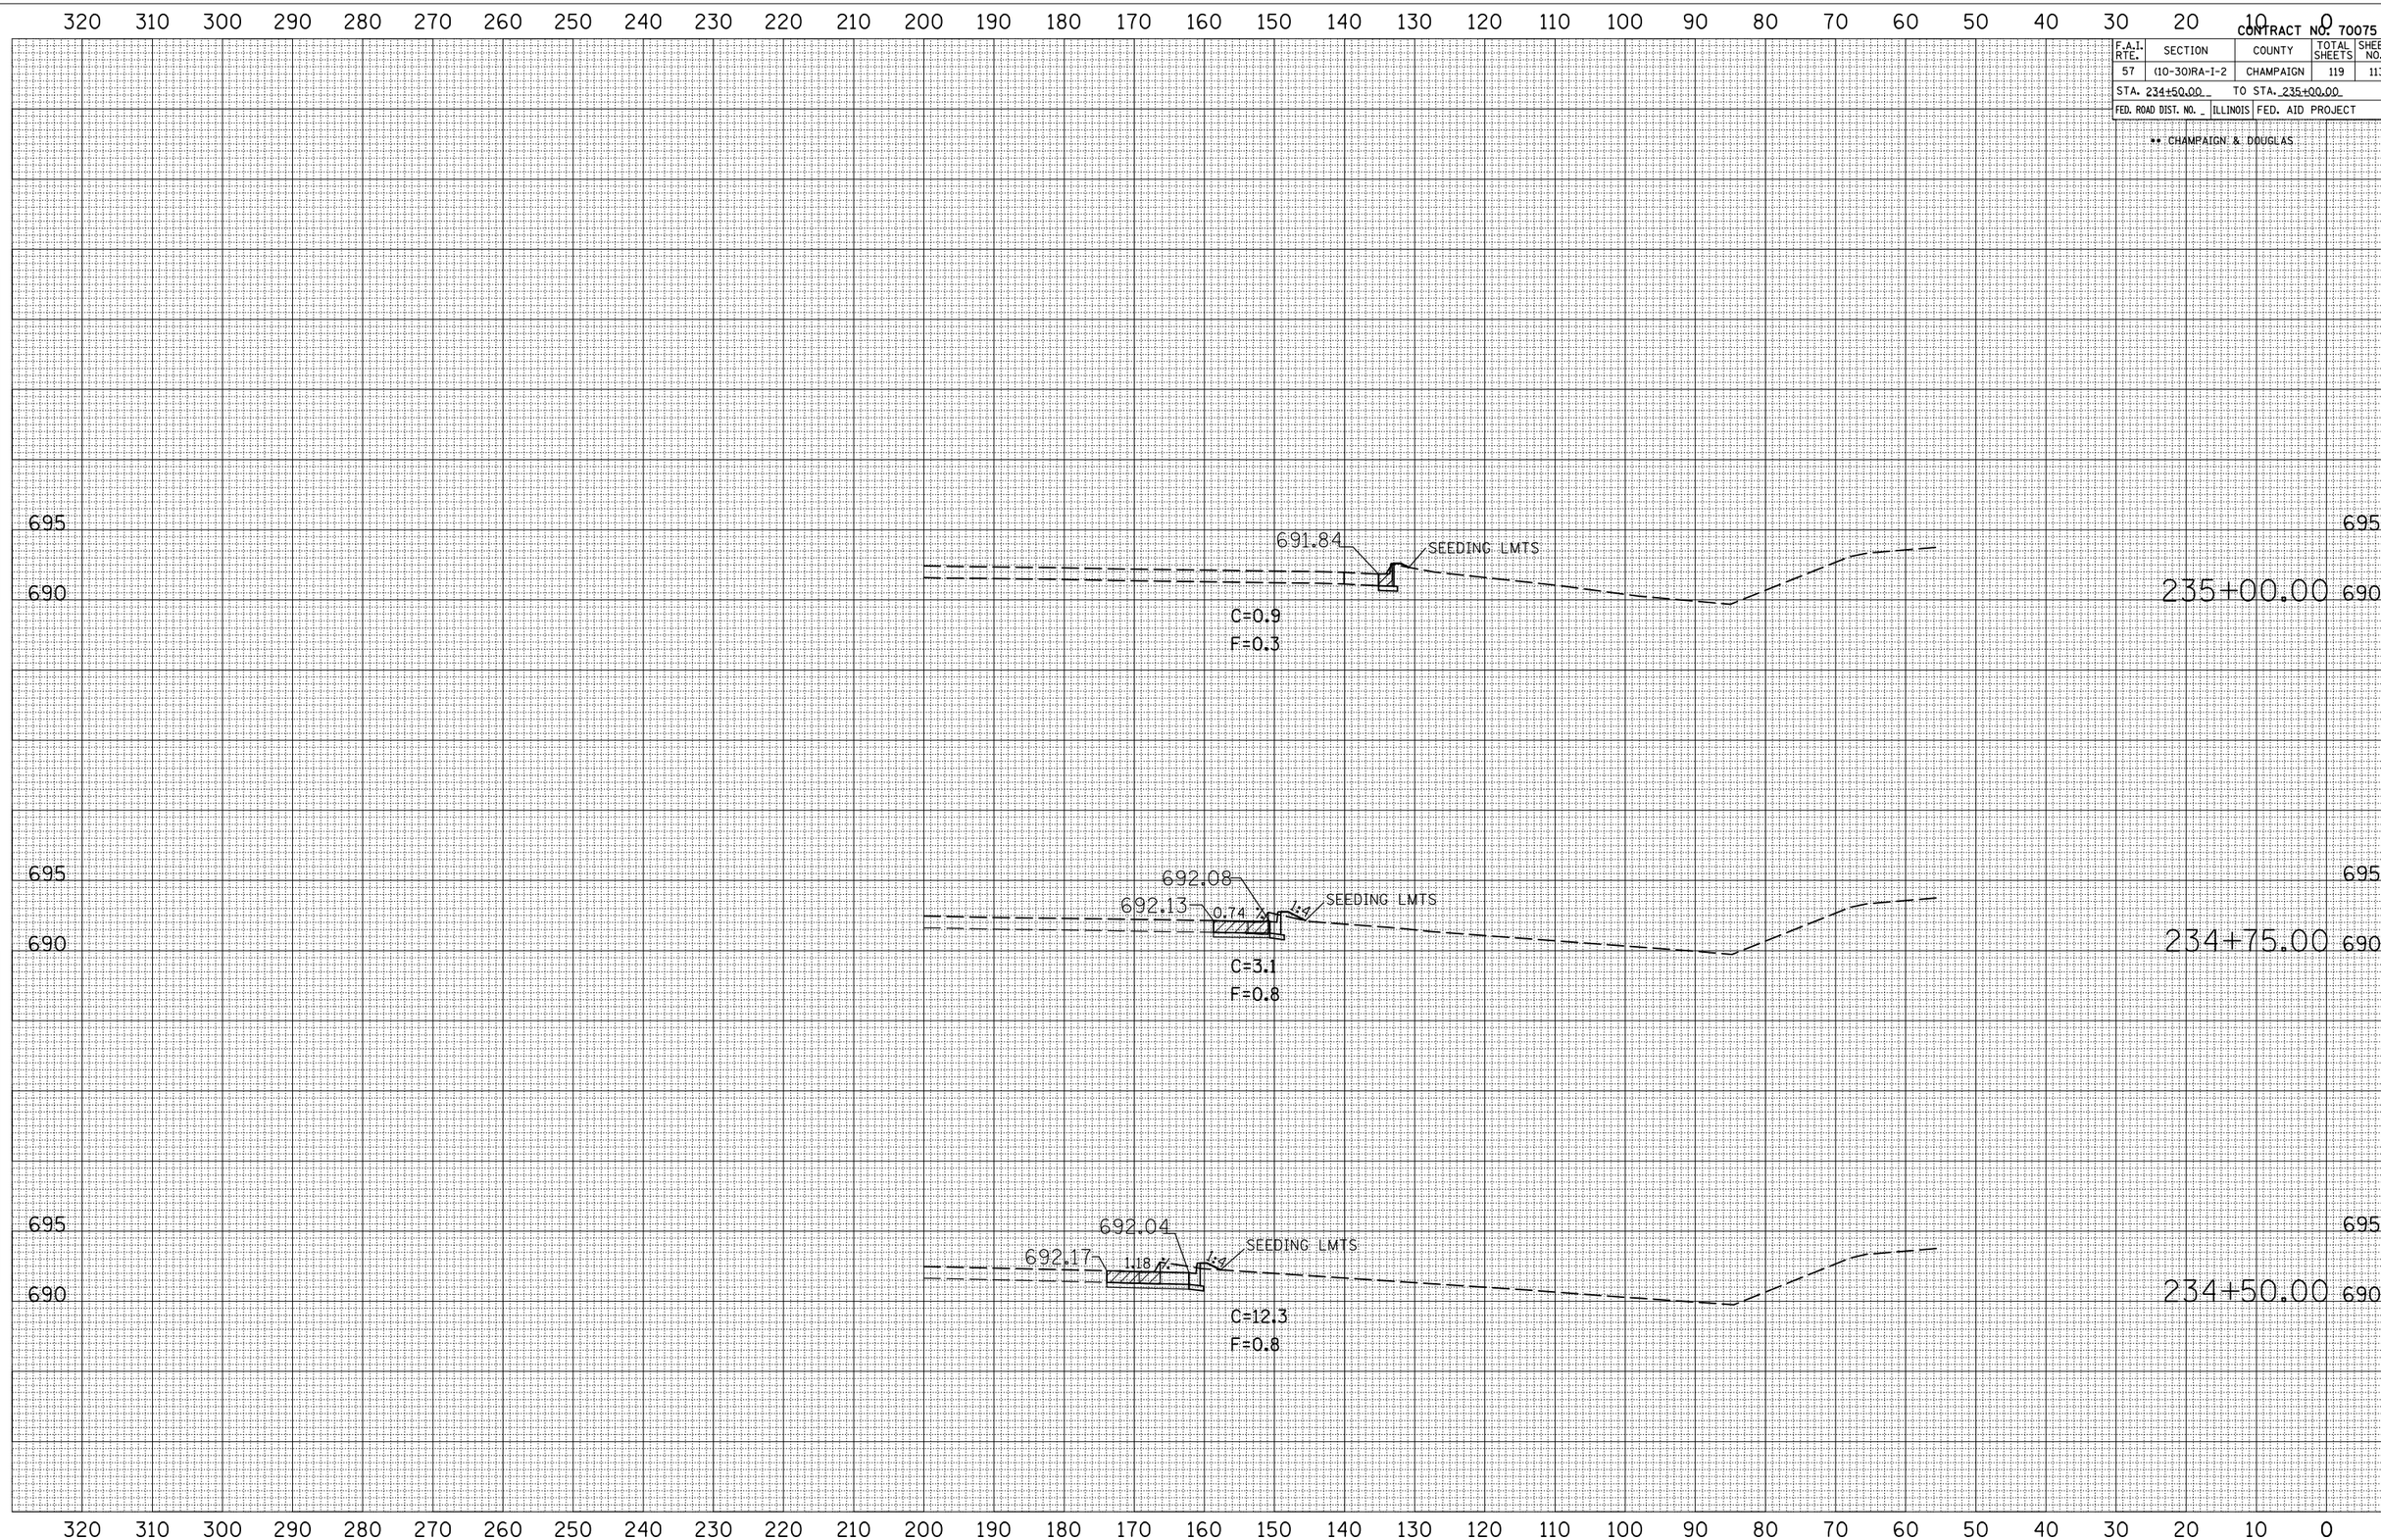

FINAL SURVEY | NOTE BOOK NO. | SURVEYED | PLOTTED | TEMPLATE | AREAS | AREAS CHECKED | BY | DATE

ORIGINAL SURVEY | NO. | SURVEYED | PLOTTED | TEMPLATE | AREAS | AREAS CHECKED | BY | DATE

PLOT DATE = 12/2/2009
FILE NAME = c:\pw_work\PWIDOT\SHERERJM\d0143276\d0143276_sb.dgn
PLOT SCALE = 21.1765 ' / IN.
USER NAME = sherer.jm

SOUTHBOUND TRUCK PARKING LOT I-57 BASELINE XS SCALE 10:5