CONTRACT NO. 70584

F.A.S RTE.	SECTION	COUNTY	TOTAL SHEETS	SHEET NO.
1517	12BR	CHAMPAIGN	30	26
STA. 526+62.50		TO STA. 526+62.50		
FED. ROAD DIST. NO.	ILLINOIS	FED. AID PROJECT		

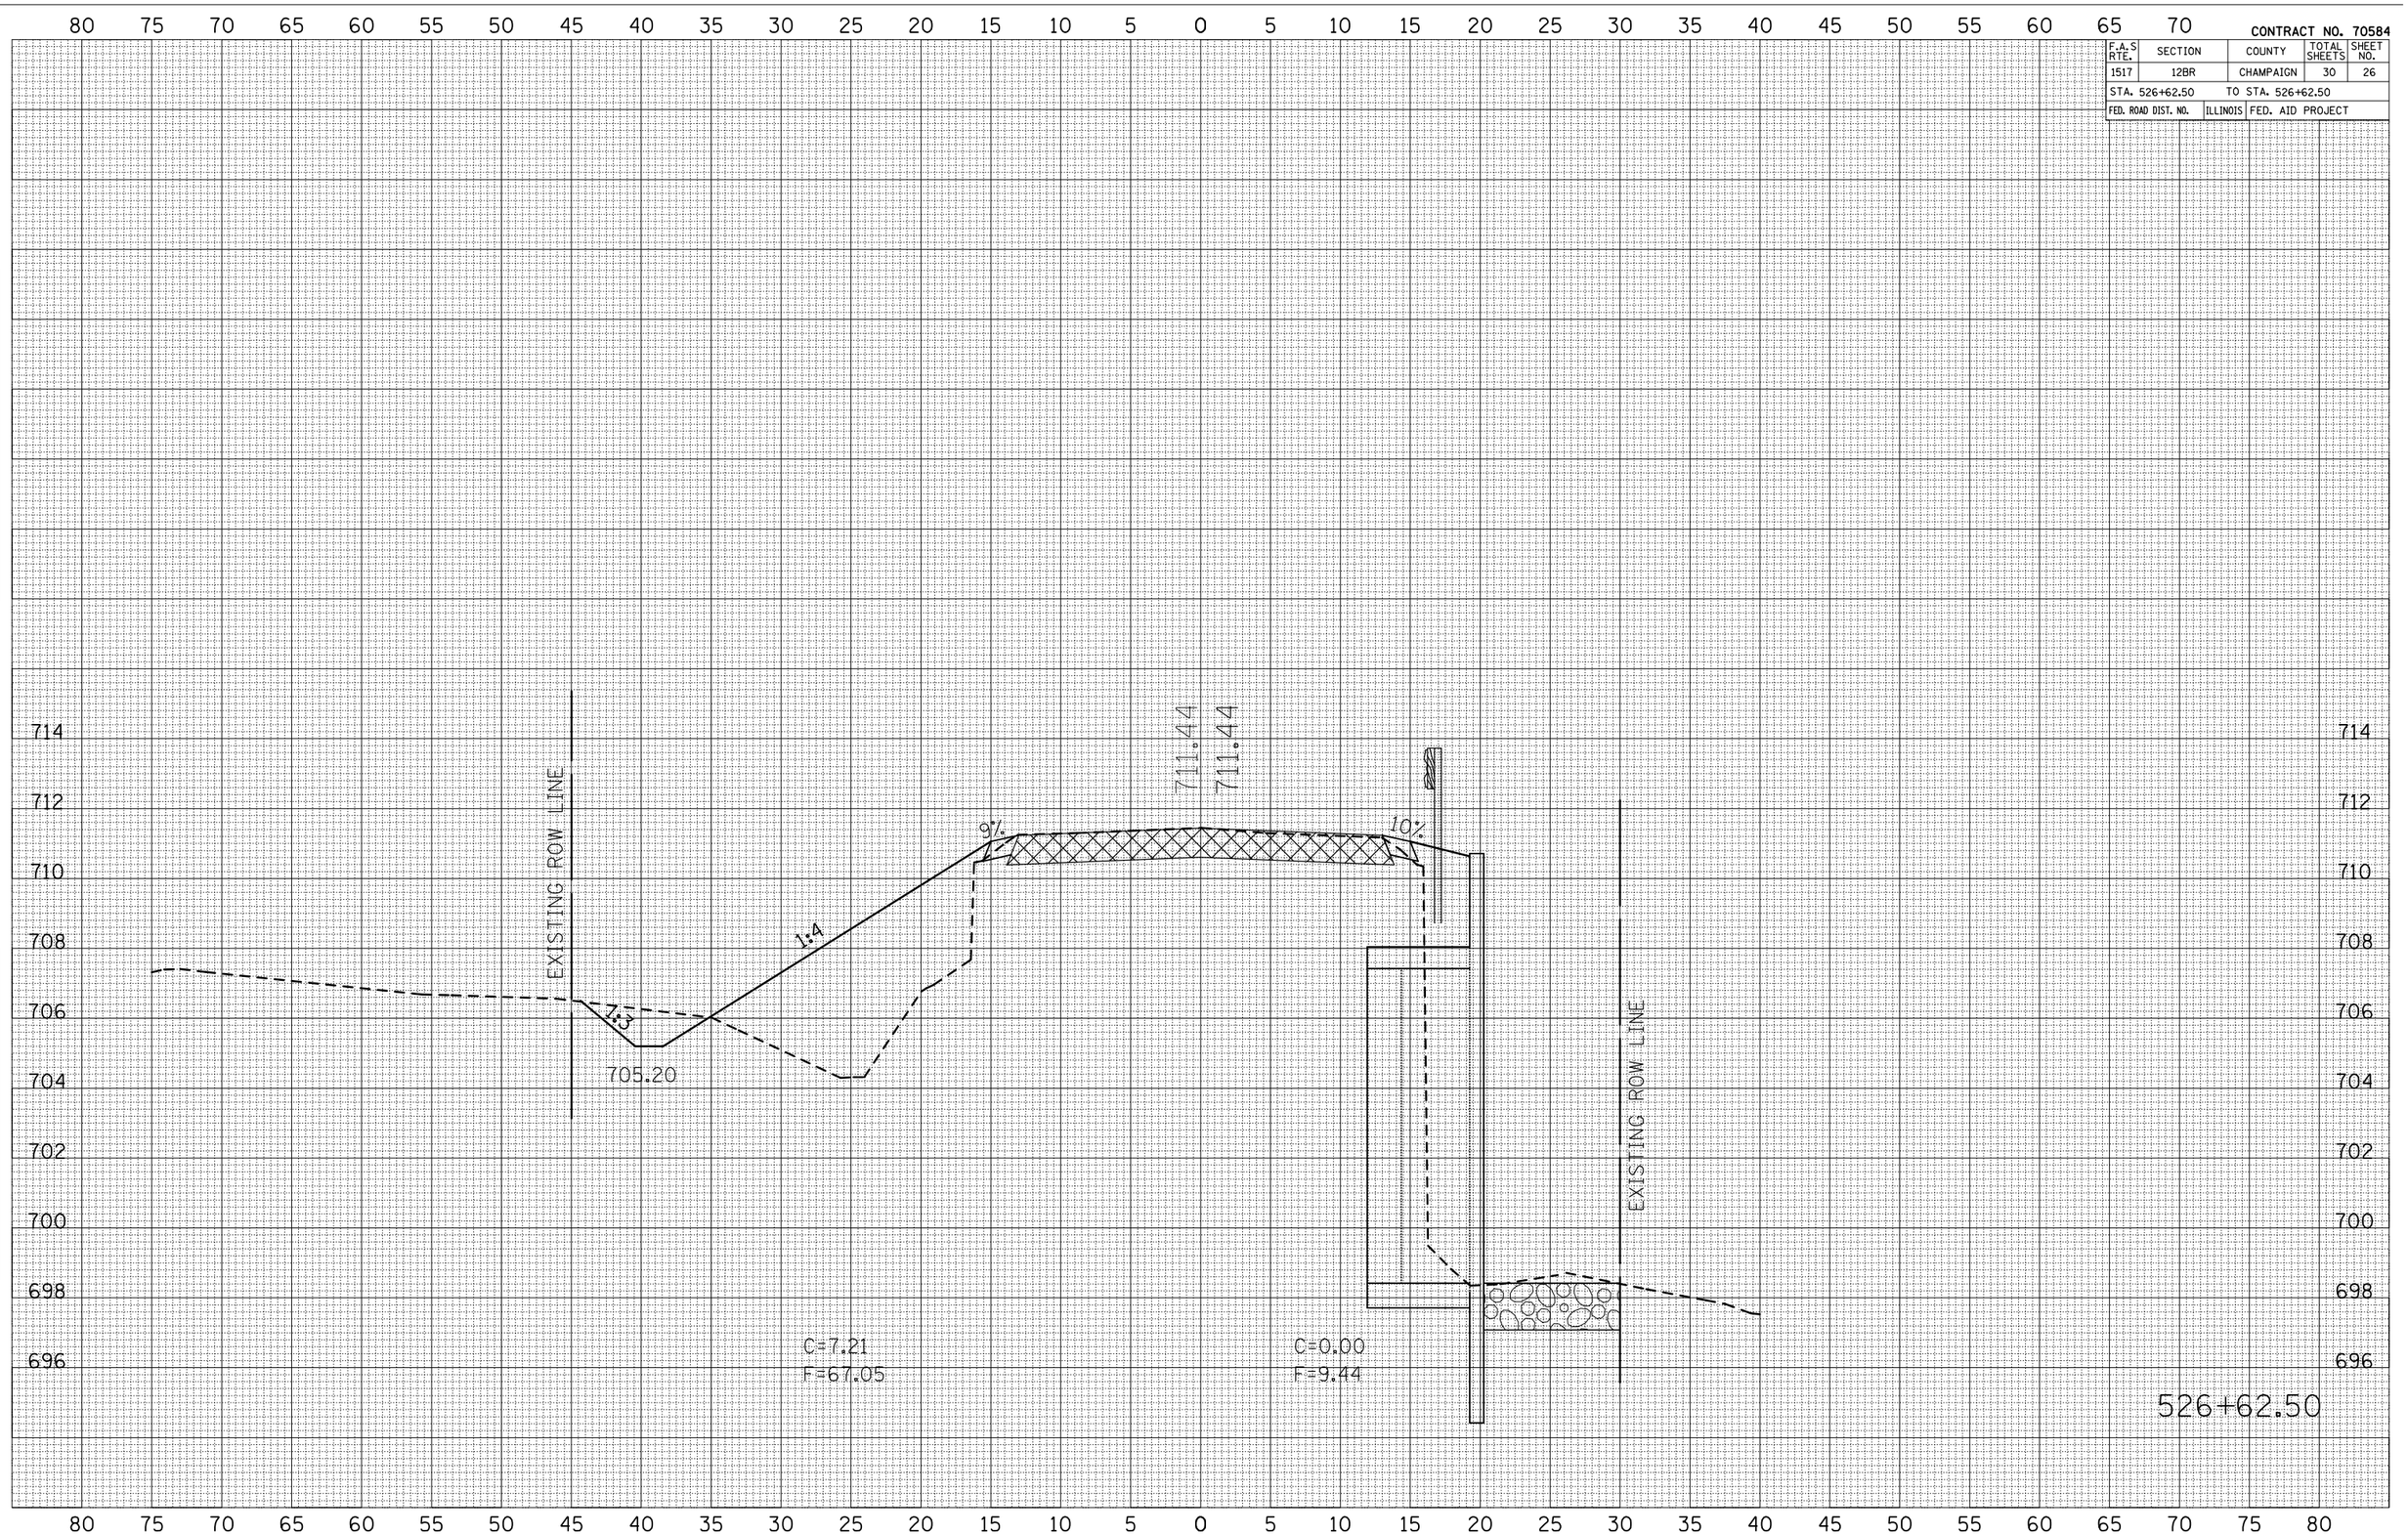

FINAL SURVEY		BY	DATE
NOTE BOOK	SURVEYED		
	PLOTTED		
	TRANSCRIBED		
	AREAS		
NO.	AREAS CHECKED		

ORIGINAL SURVEY		BY	DATE
	SURVEYED		
	PLOTTED		
	TRANSCRIBED		
	AREAS		
NO.	AREAS CHECKED		

PLOT DATE = 12/3/2009
FILE NAME = c:\pw_work\PWIDOT\COOMBESSF\dms30609\m159_plan02_2.dgn
PLOT SCALE = 10.5938 ' / IN.
USER NAME = coombessf

CROSS SECTIONS