CONTRACT NO. 70584

| F.A.S RTE. | SECTION | COUNTY | TOTAL SHEETS | SHEET NO. |
|---|---|---|---|---|
| 1517 | 12BR | CHAMPAIGN | 30 | 30 |
| STA. 528+50.00 | | TO STA. 529+00.00 | | |
| FED. ROAD DIST. NO. | ILLINOIS | FED. AID PROJECT | | |

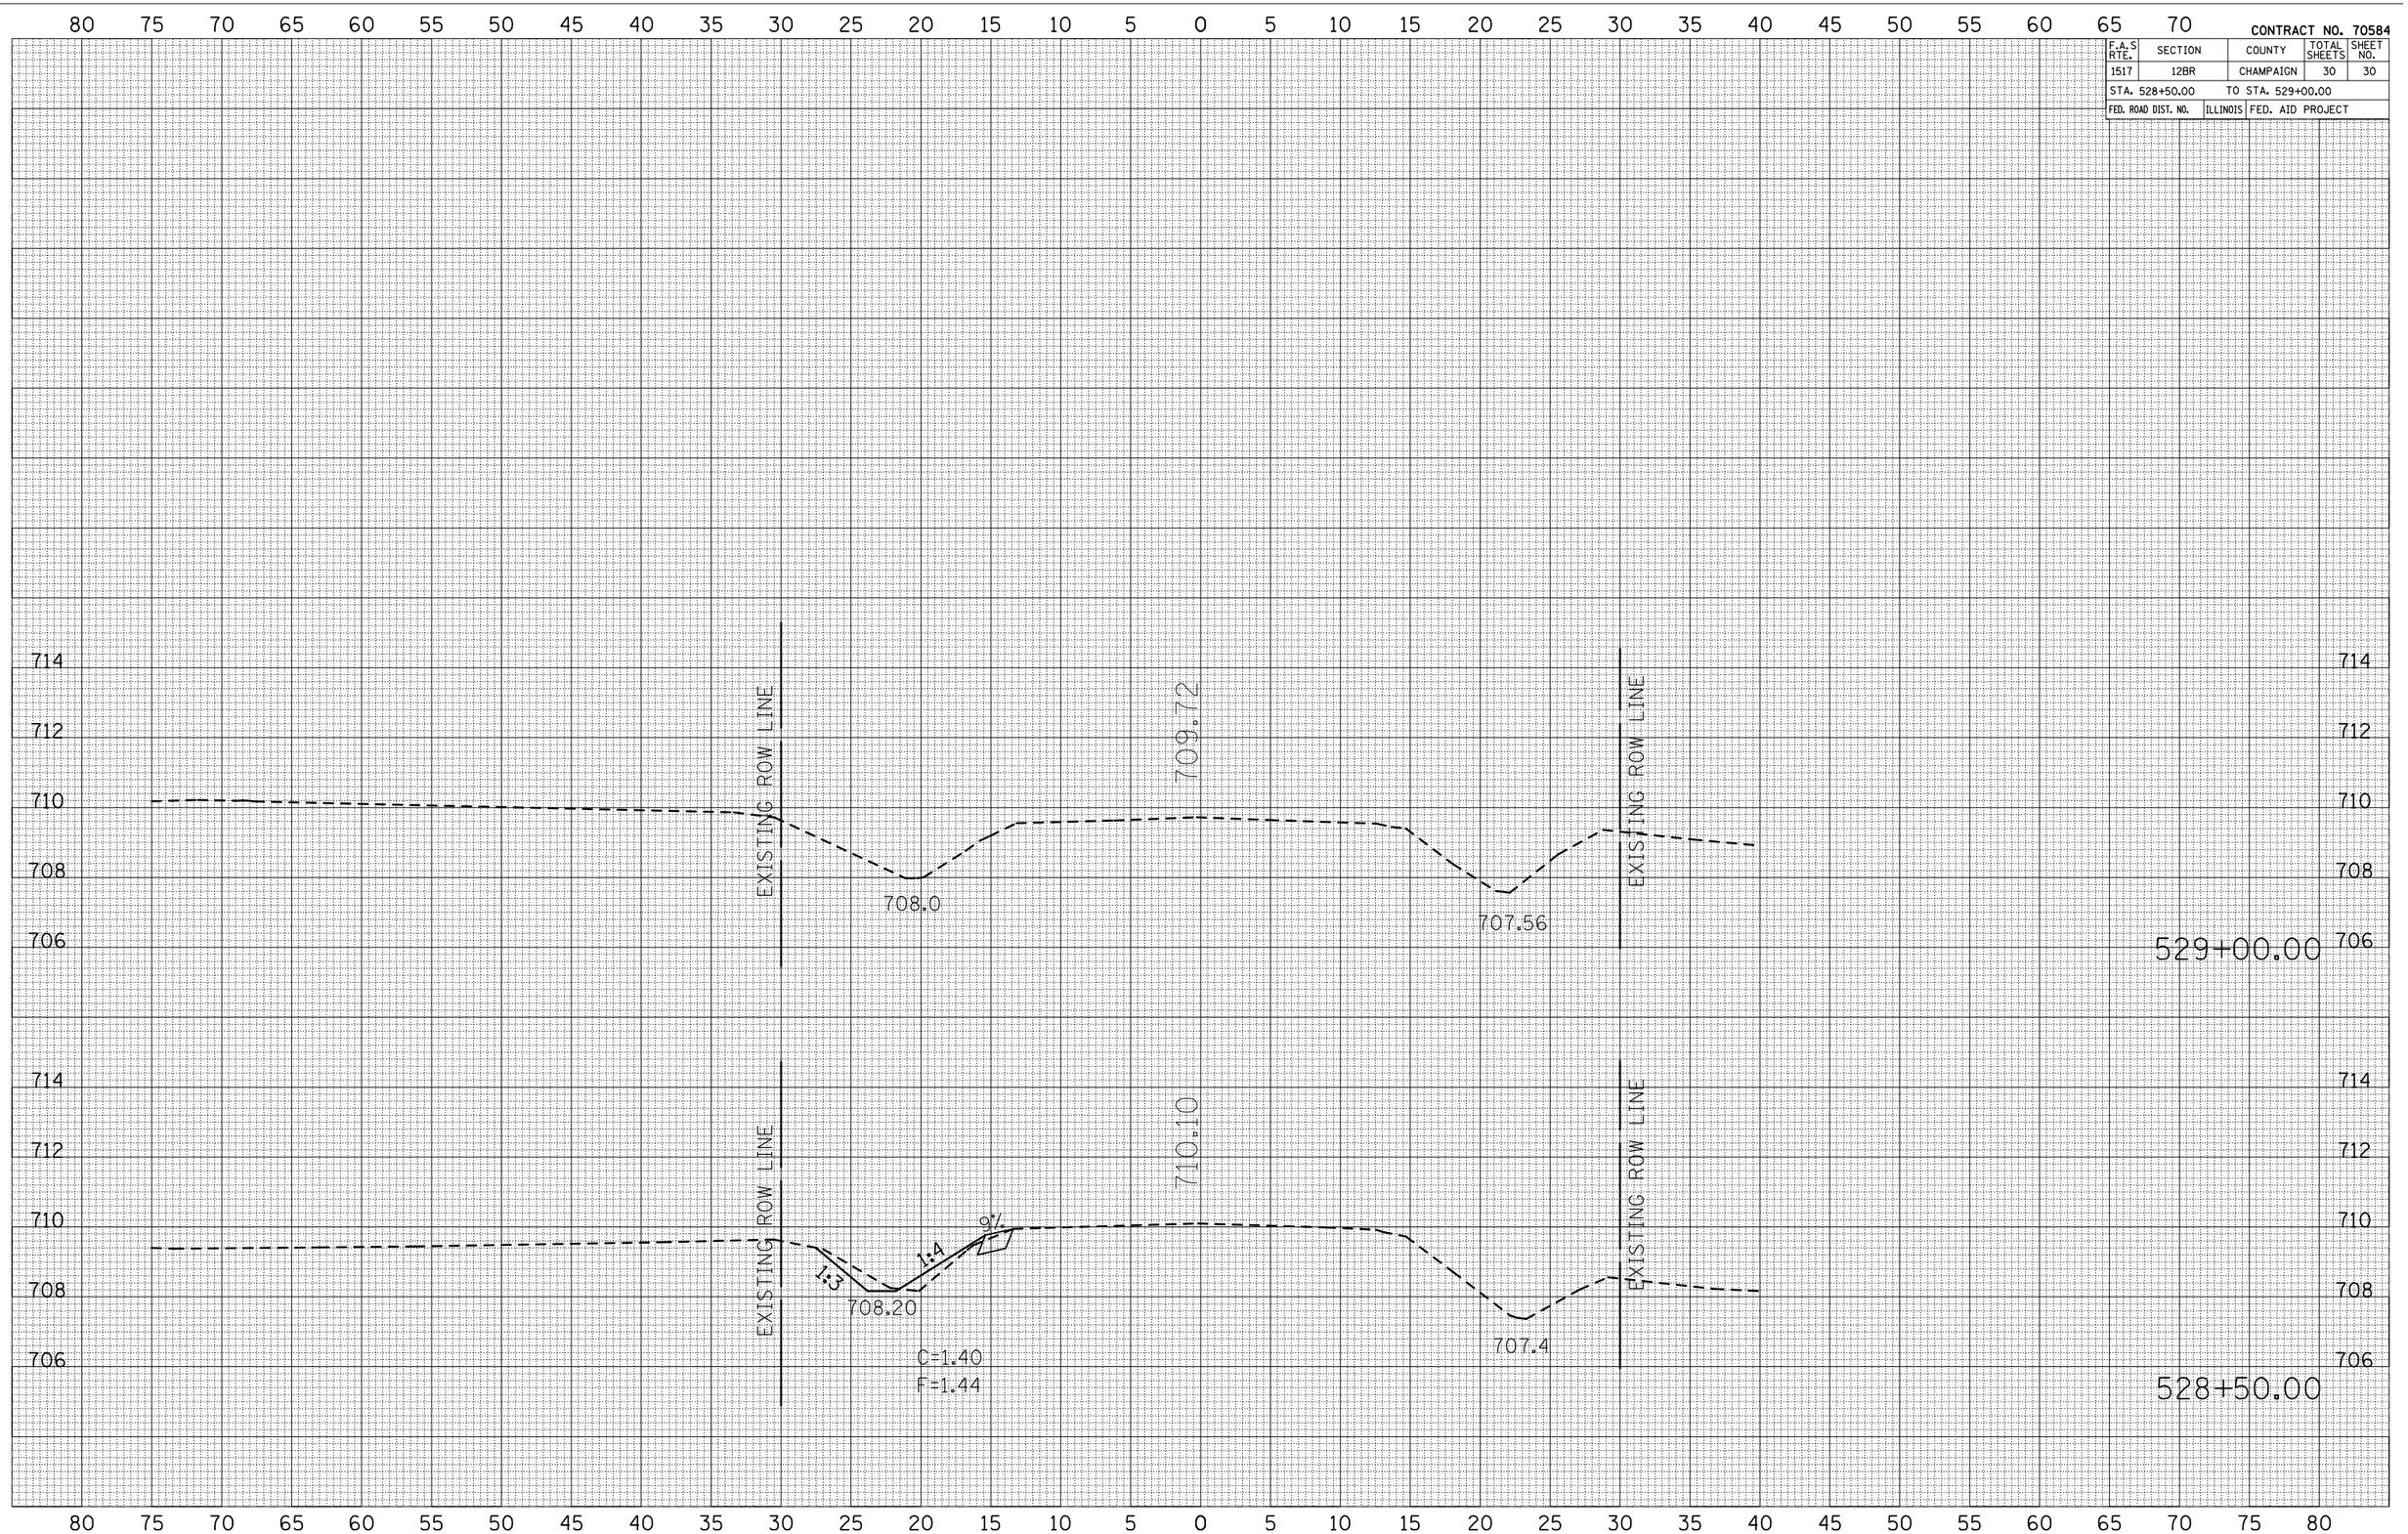


| FINAL SURVEY | | BY | DATE |
|---|---|---|---|
| | SURVEYED | | |
| | PLOTTED | | |
| NOTE BOOK | TEMPORARY RATE | | |
| | AREAS | | |
| NO. | AREAS CHECKED | | |

| ORIGINAL SURVEY | | BY | DATE |
|---|---|---|---|
| | SURVEYED | | |
| | PLOTTED | | |
| | TEMPORARY RATE | | |
| | AREAS | | |
| NO. | AREAS CHECKED | | |

PLOT DATE = 12/3/2009
FILE NAME = c:\pw_work\PWIDOT\COOMBESSF\dms32769\cross sections 2.dgn
PLOT SCALE = 10.5898 ' / IN.
USER NAME = coombessf

# CROSS SECTIONS