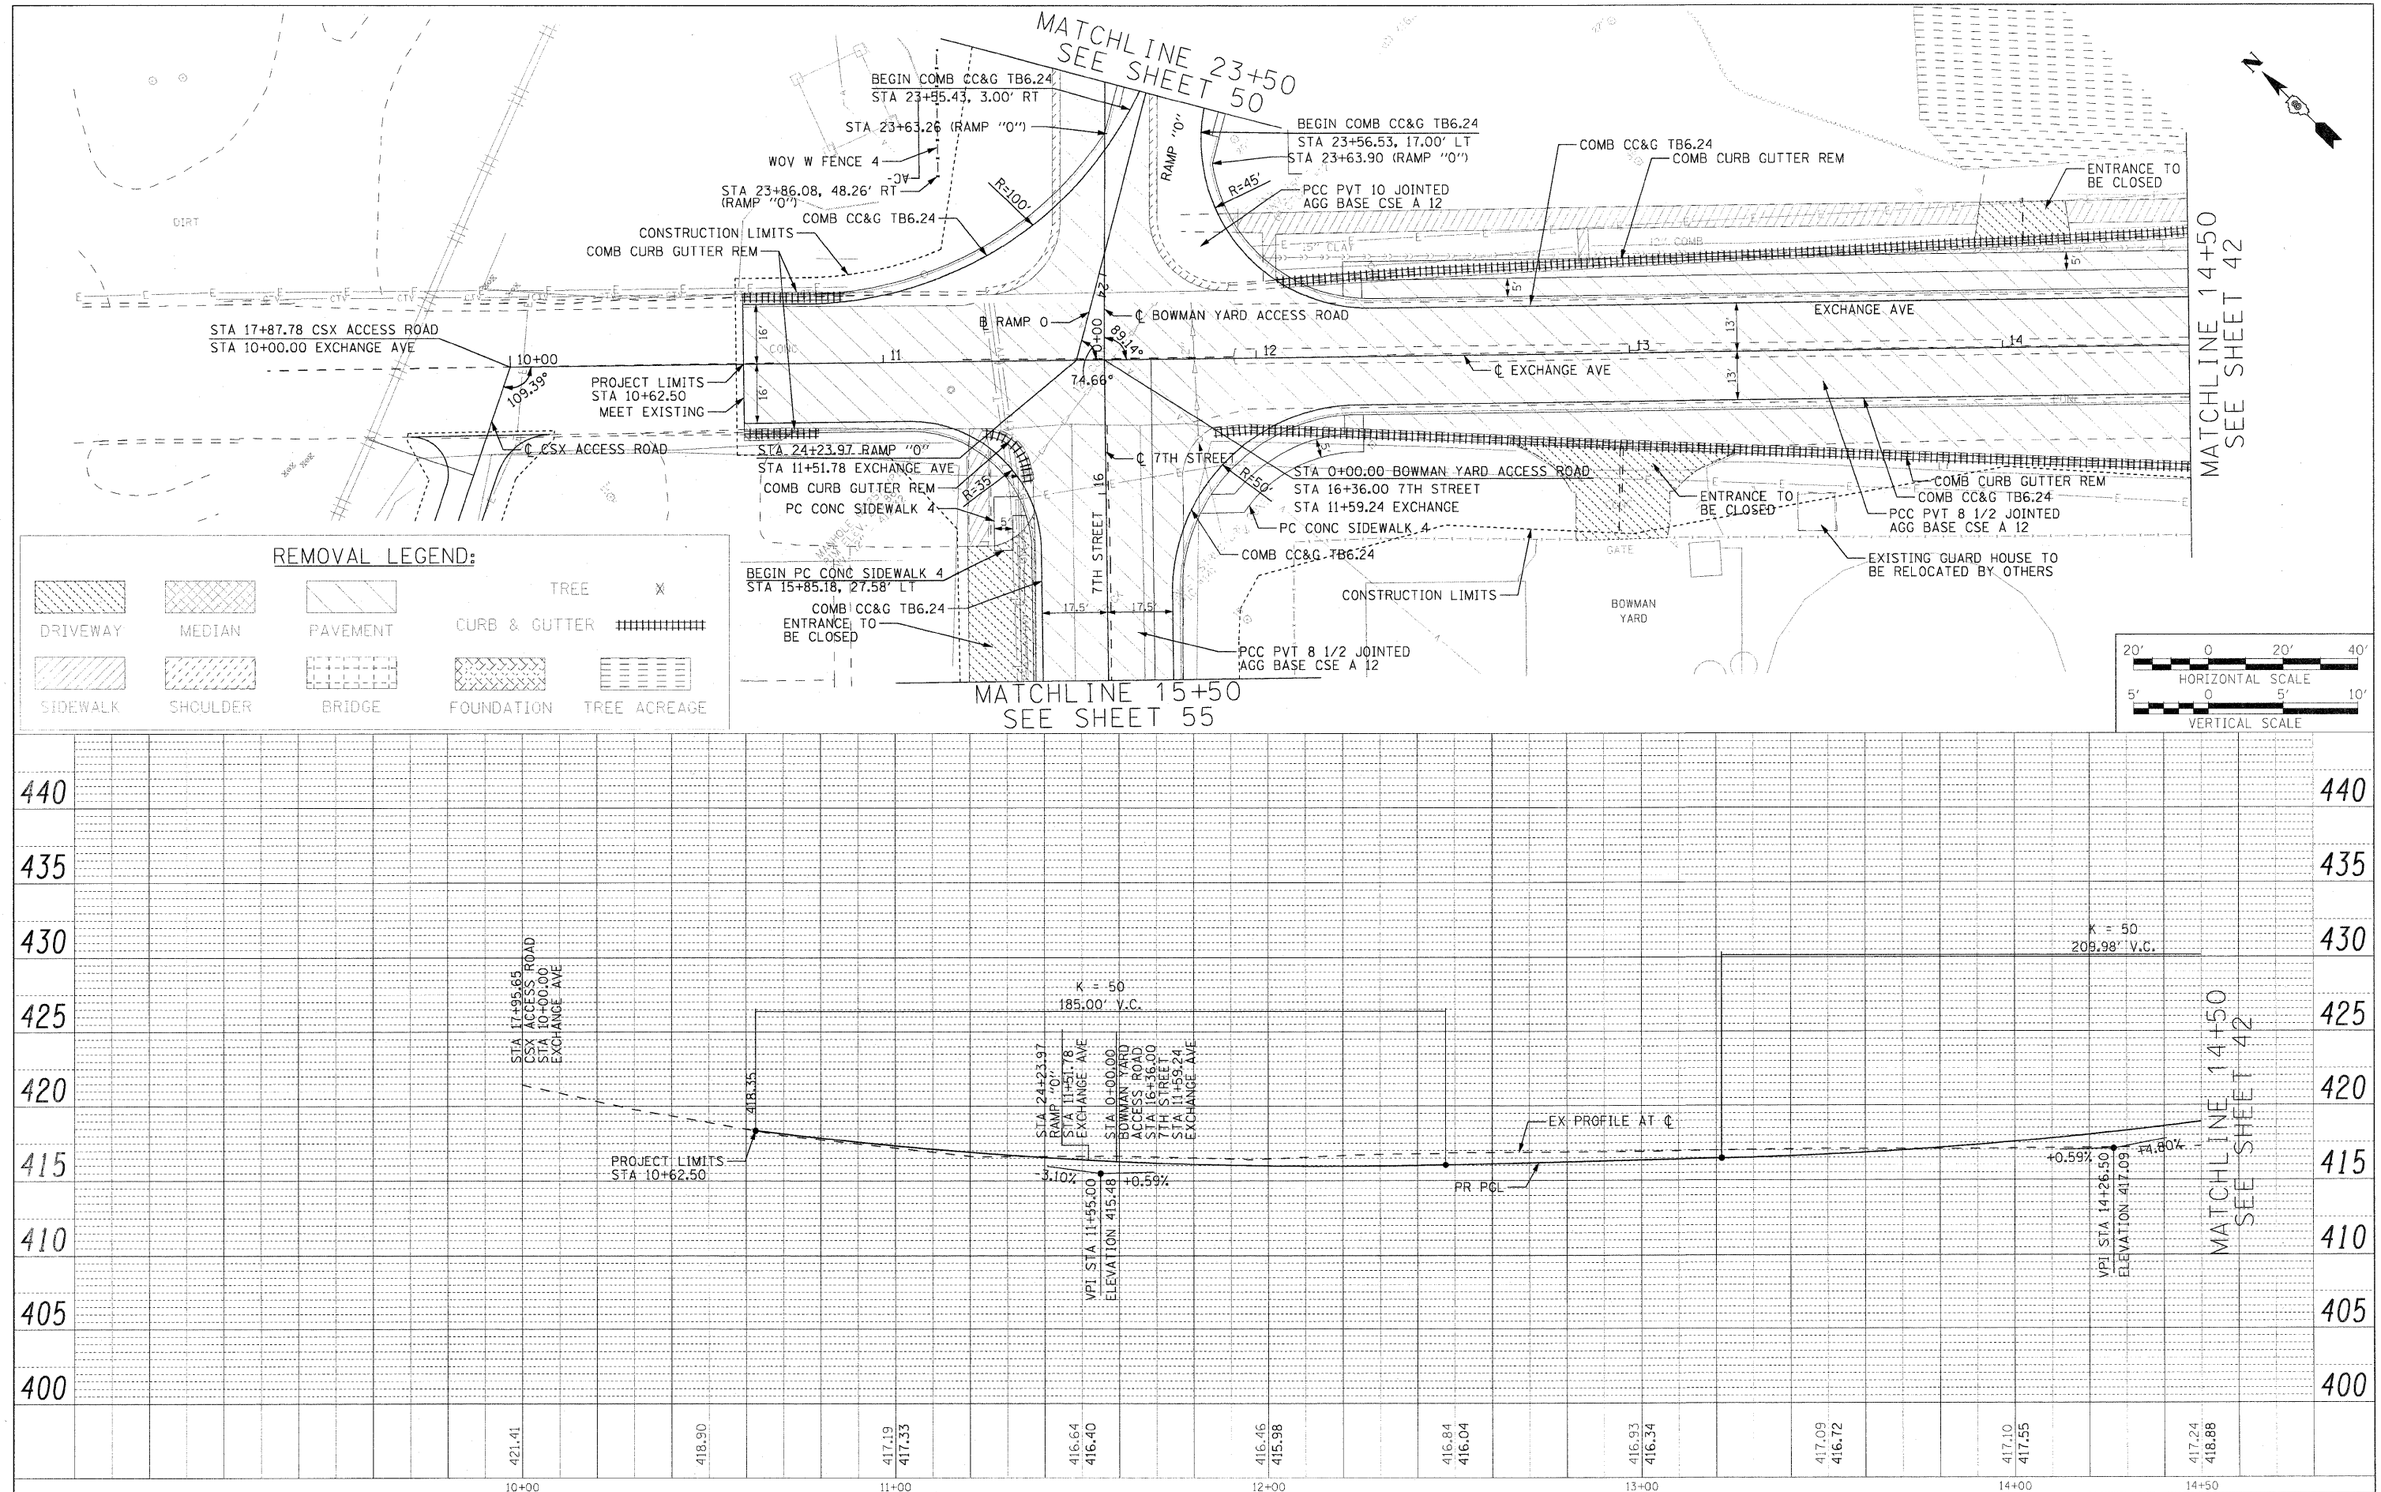

FILE NAME = $FILEL	USER NAME = $USER$	DESIGNED - RRV	REVISED -	STATE OF ILLINOIS DEPARTMENT OF TRANSPORTATION	ROADWAY PLAN AND PROFILE EXCHANGE AVE.	F.A.I. RTE. 70	SECTION 82-2-1HB	COUNTY ST. CLAIR	TOTAL SHEETS 236 / SHEET NO. 41
		DRAWN - KNW	REVISED -					CONTRACT NO. 76C55	
	PLOT SCALE = $SCALE$	CHECKED - DRH	REVISED -						
	PLOT DATE = $DATE$	DATE - OCTOBER 9, 2009	REVISED -		SCALE: 1"=20' SHEET NO. 1 OF 17 SHEETS STA. 10+00.00 TO STA. 14+50.00	FED. ROAD DIST. NO.	ILLINOIS FED. AID PROJECT		