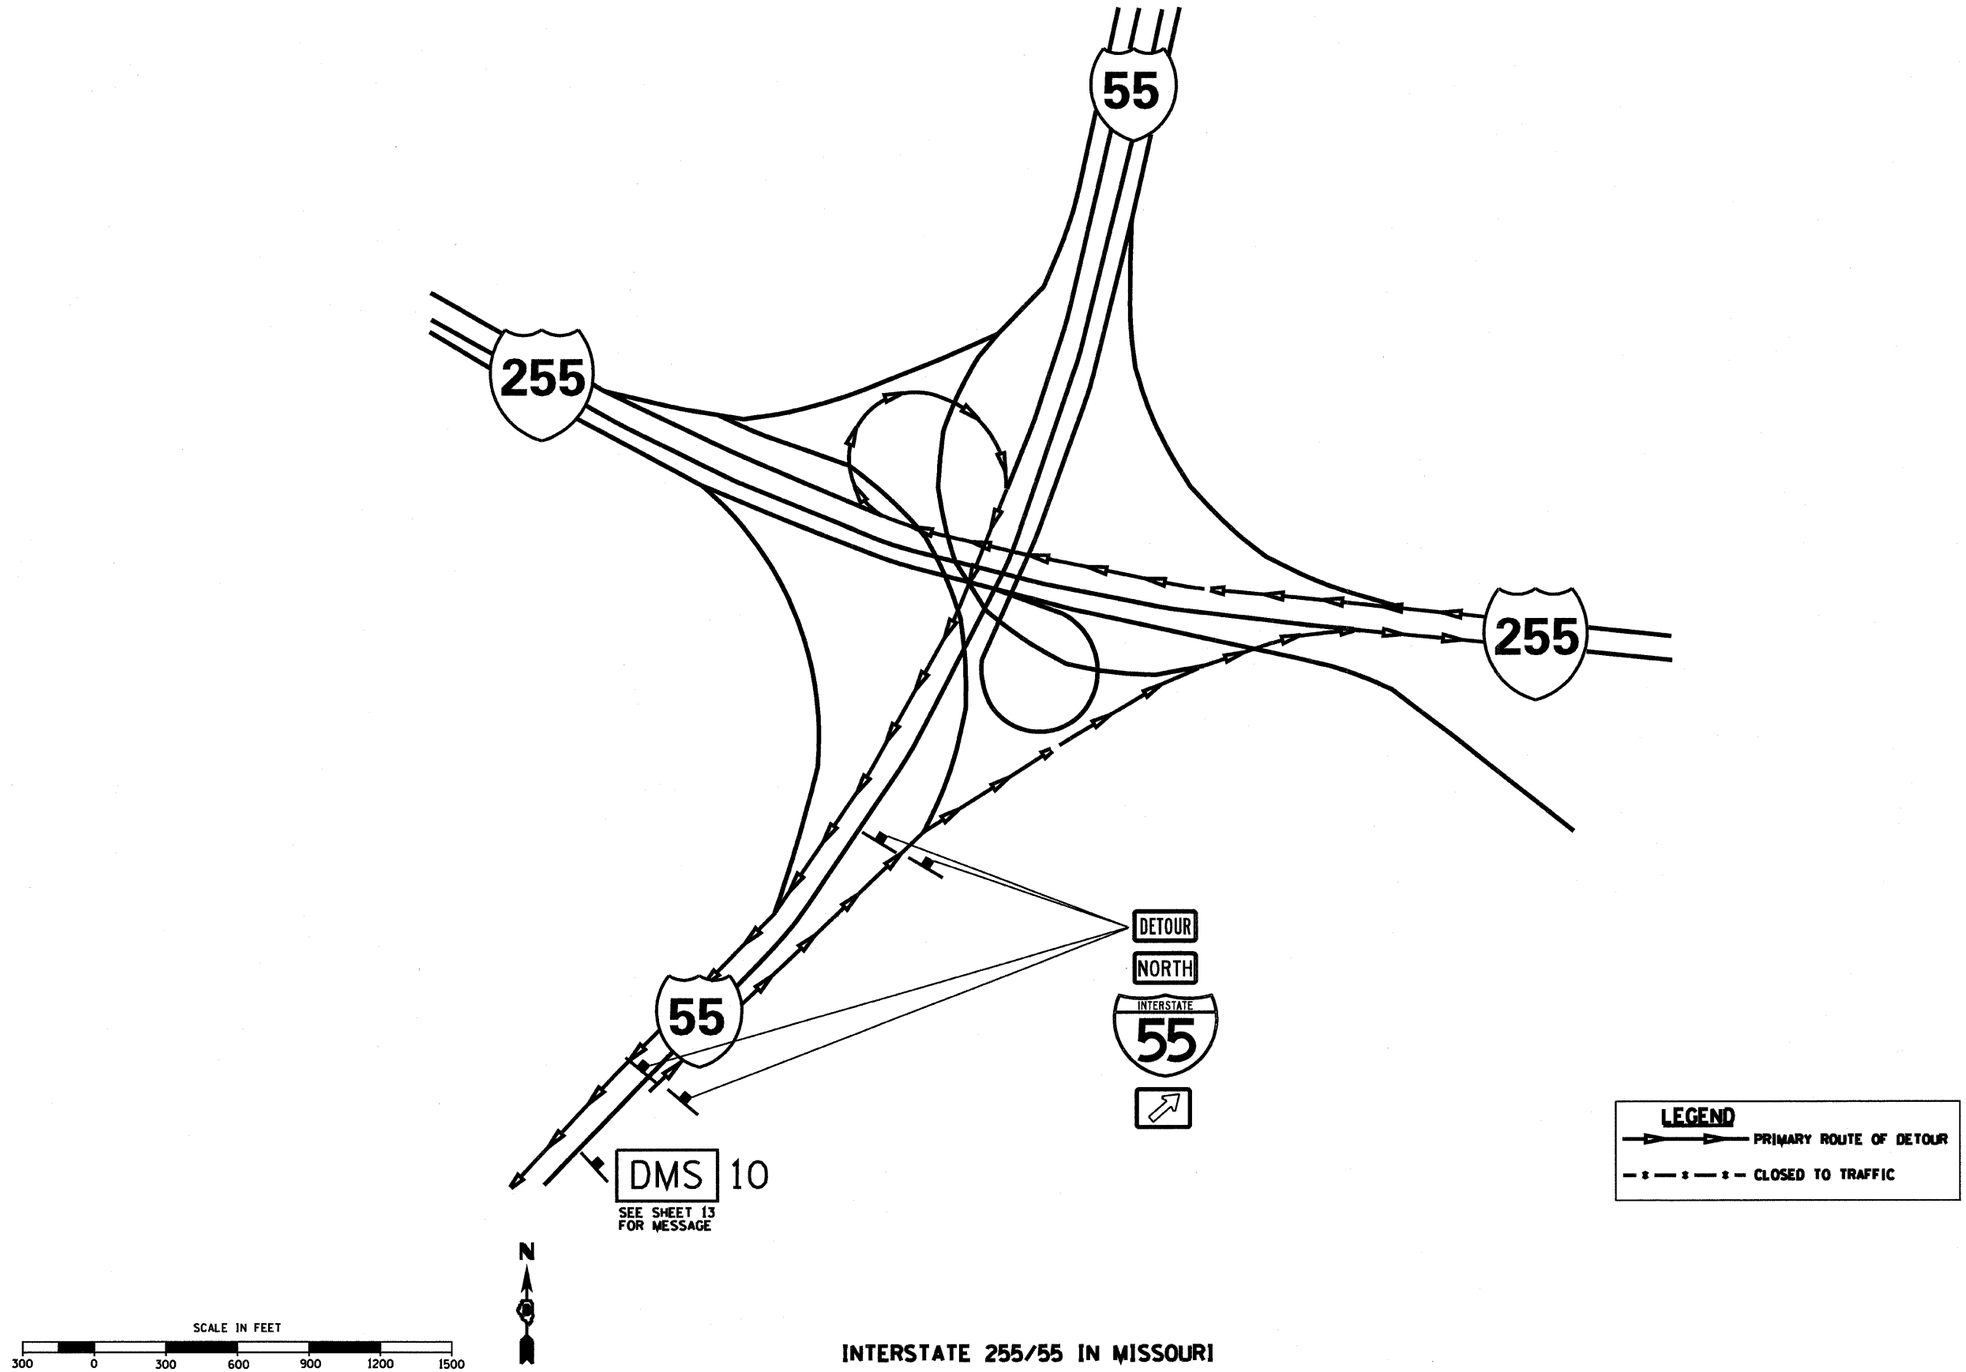

INTERSTATE 255/55 IN MISSOURI

FILE NAME = c:\pw_work\PWIDOT\d80per\d0149132\D80ve	USER NAME = freytr	DESIGNED - DS	REVISED -	STATE OF ILLINOIS DEPARTMENT OF TRANSPORTATION	INTERSTATE WEEKEND CLOSURE, SPECIAL INTERSTATE 255/55	F.A.I. RTE. 70	SECTION	COUNTY ST. CLAIR	TOTAL SHEETS 236	SHEET NO. 72
	all-80-sht-staging08.dgn	DRAWN - AS	REVISED -					CONTRACT NO. T6C55		
	PLOT SCALE = 600.0000 ' / IN.	CHECKED -	REVISED -							
	PLOT DATE = 10/6/2009	DATE - 03/15/09	REVISED -		SCALE: 1" = 300' SHEET NO. 9 OF 15 SHEETS STA. TO STA.			ILLINOIS FED. AID PROJECT		