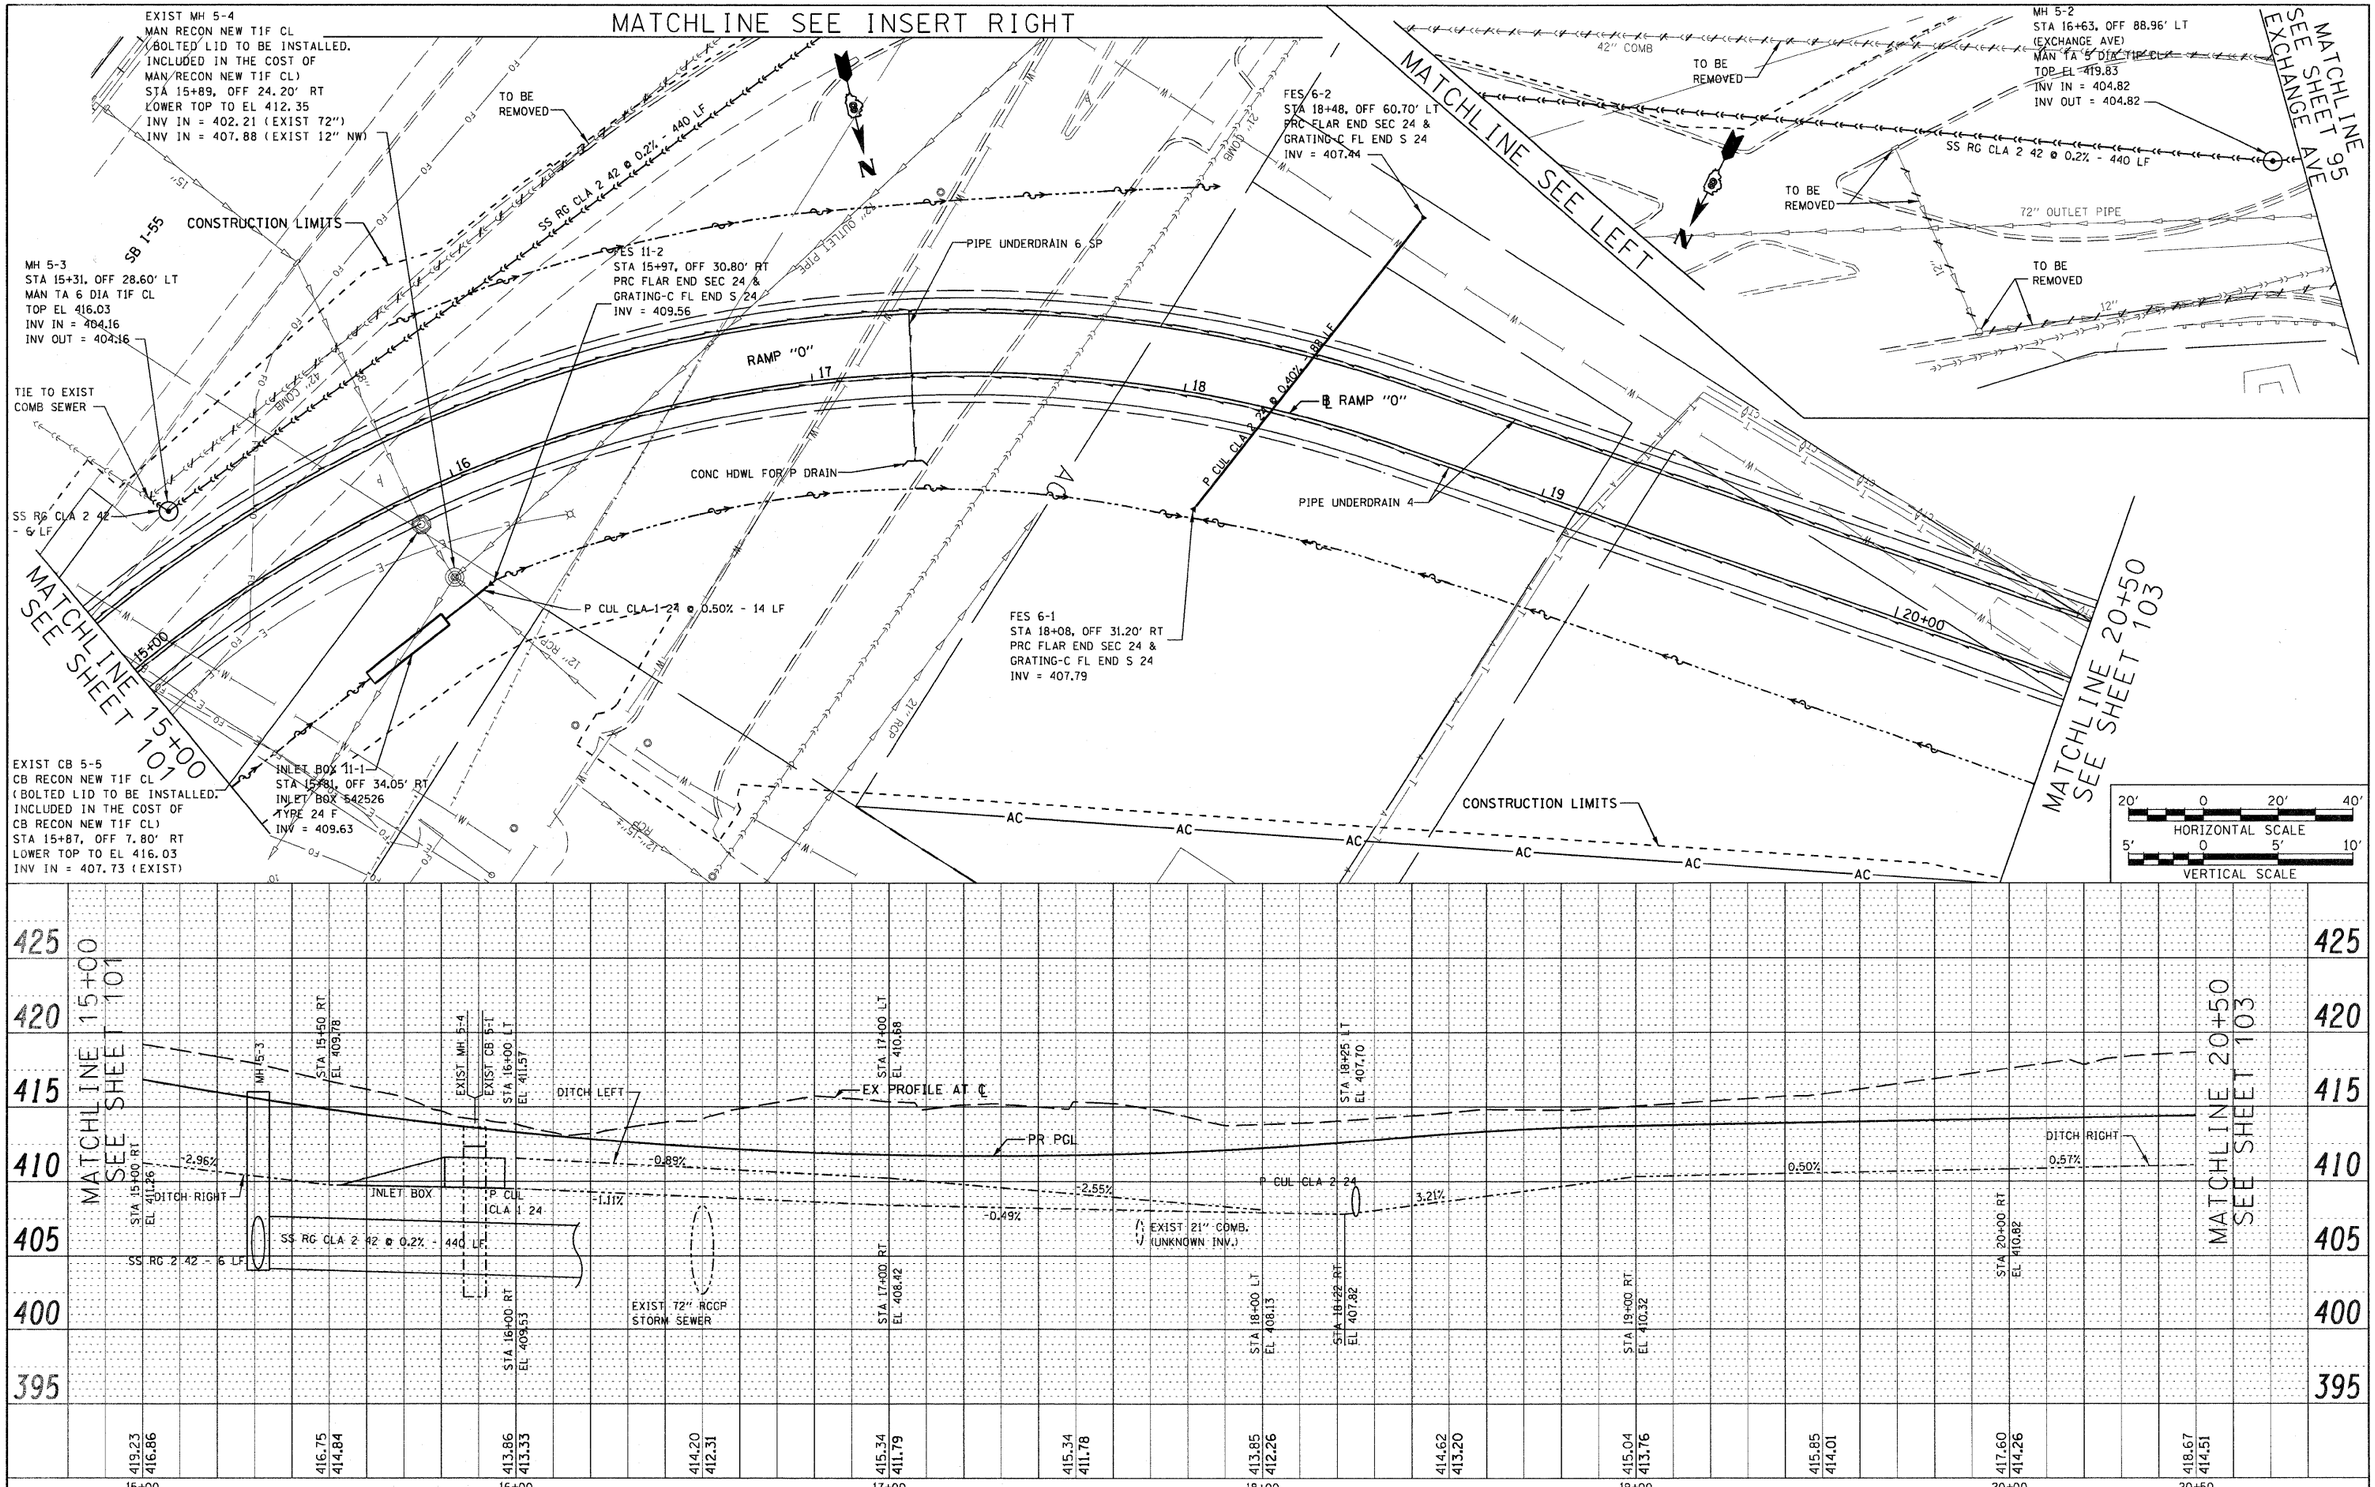

FILE NAME = $FILEL	USER NAME = _USER_	DESIGNED - MAN	REVISED -
		DRAWN - JMH	REVISED -
	PLOT SCALE = 1:20	CHECKED - AHR	REVISED -
	PLOT DATE = 11/6/2009	DATE - OCTOBER 9, 2009	REVISED -

STATE OF ILLINOIS
DEPARTMENT OF TRANSPORTATION

DRAINAGE AND UTILITY PLAN/PROFILE RAMP O

SCALE: 1"=20' | SHEET NO. 9 OF 17 SHEETS | STA. 15+00.00 TO STA. 20+50.00

F.A.I. RTE.	SECTION	COUNTY	TOTAL SHEETS	SHEET NO.
70	82-2-1HB	ST. CLAIR	236	102
		CONTRACT NO. 76C55		
FED. ROAD DIST. NO.	ILLINOIS	FED. AID PROJECT		

PLAN: SURVEYED / PLOTTED / ALIGNMENT CHECKED / RT. OF WAY CHECKED / CADD FILE NAME / NOTE BOOK / NO. / BY / DATE

PROFILE: SURVEYED / PLOTTED / GRADES CHECKED / B.M. NOTED / STRUCTURE NOTATNS CH'KD / NOTE BOOK / NO. / BY / DATE

11/6/2009
$TIME$
$FILE$