FINAL SURVEY	BY	DATE
SURVEYED		
PLOTTED		
NOTE BOOK		
TEMPLATE		
AREAS		
NO.	AREAS CHECKED	

ORIGINAL SURVEY	BY	DATE
SURVEYED		
PLOTTED		
NOTE BOOK		
TEMPLATE		
AREAS		
NO.	AREAS CHECKED	

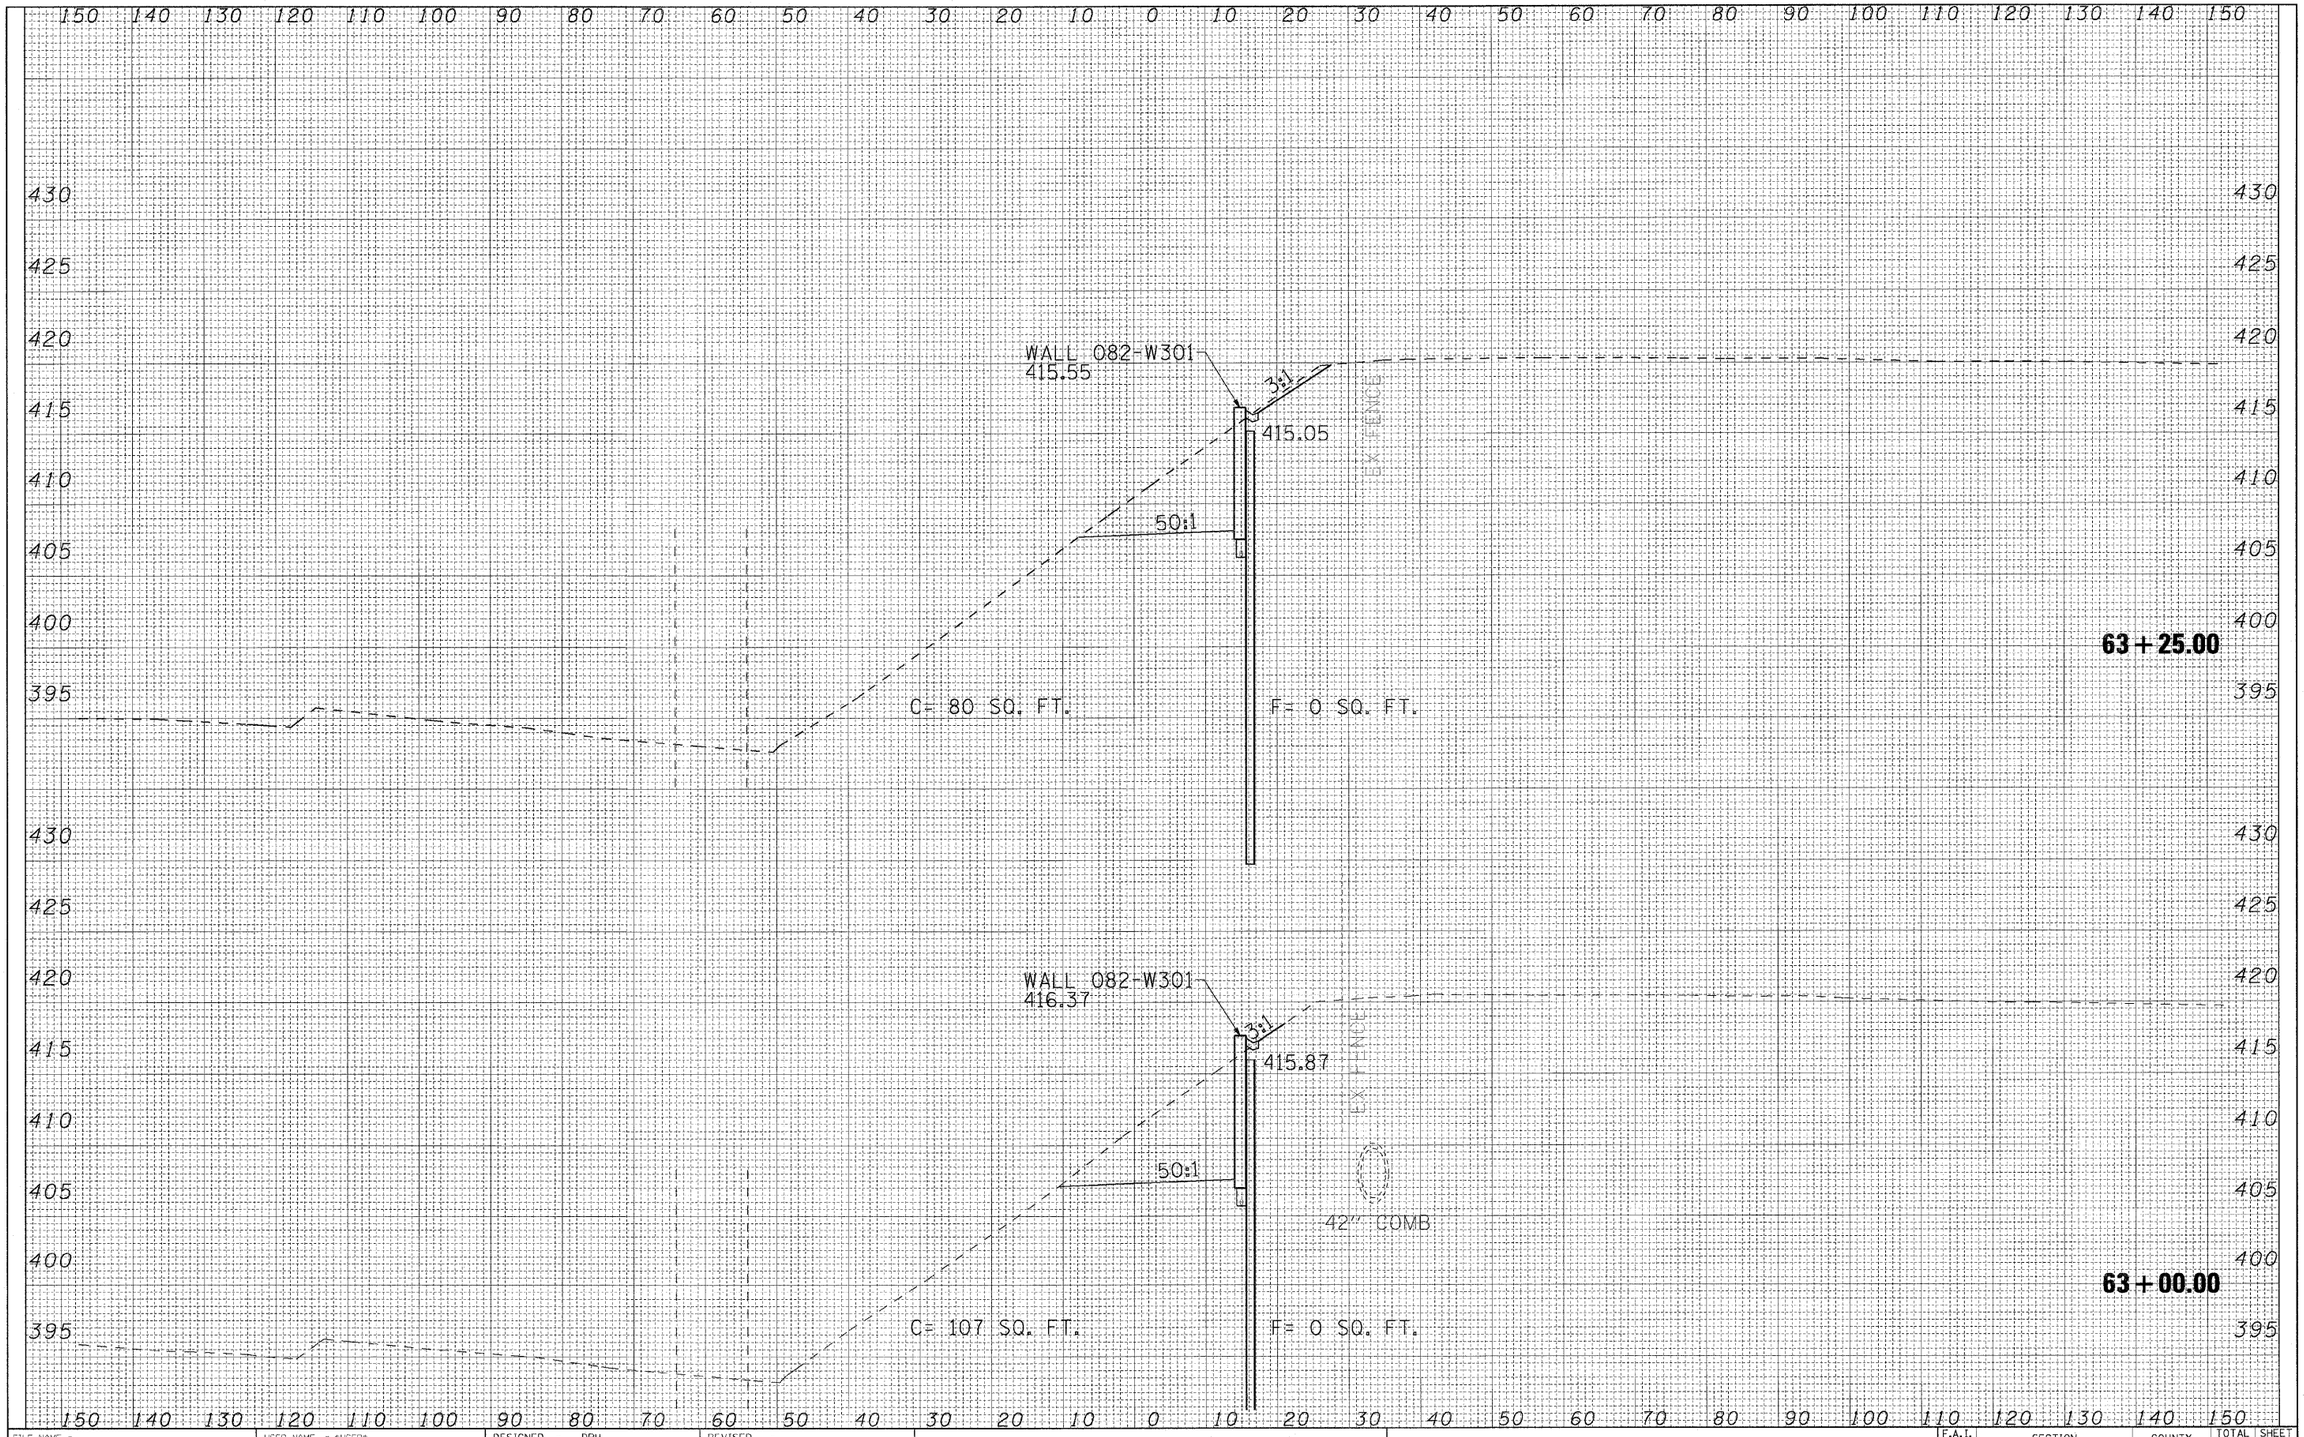

FILE NAME = #FILE1#	USER NAME = #USER#	DESIGNED - DRH	REVISED -
		DRAWN - DRH	REVISED -
	PLOT SCALE = #SCALE#	CHECKED - AGF	REVISED -
	PLOT DATE = #DATE#	DATE - OCTOBER 15, 2009	REVISED -

STATE OF ILLINOIS
DEPARTMENT OF TRANSPORTATION

CROSS SECTIONS – RETAINING WALL 082-W301

SCALE: | SHEET NO. 4 OF 7 SHEETS | STA. 63+00.00 | TO STA. 63+25.00

F.A.I. RTE.	SECTION	COUNTY	TOTAL SHEETS	SHEET NO.
70	82-2-1HB	ST. CLAIR	236	221
		CONTRACT NO. 76C55		
ILLINOIS	FED. AID PROJECT			